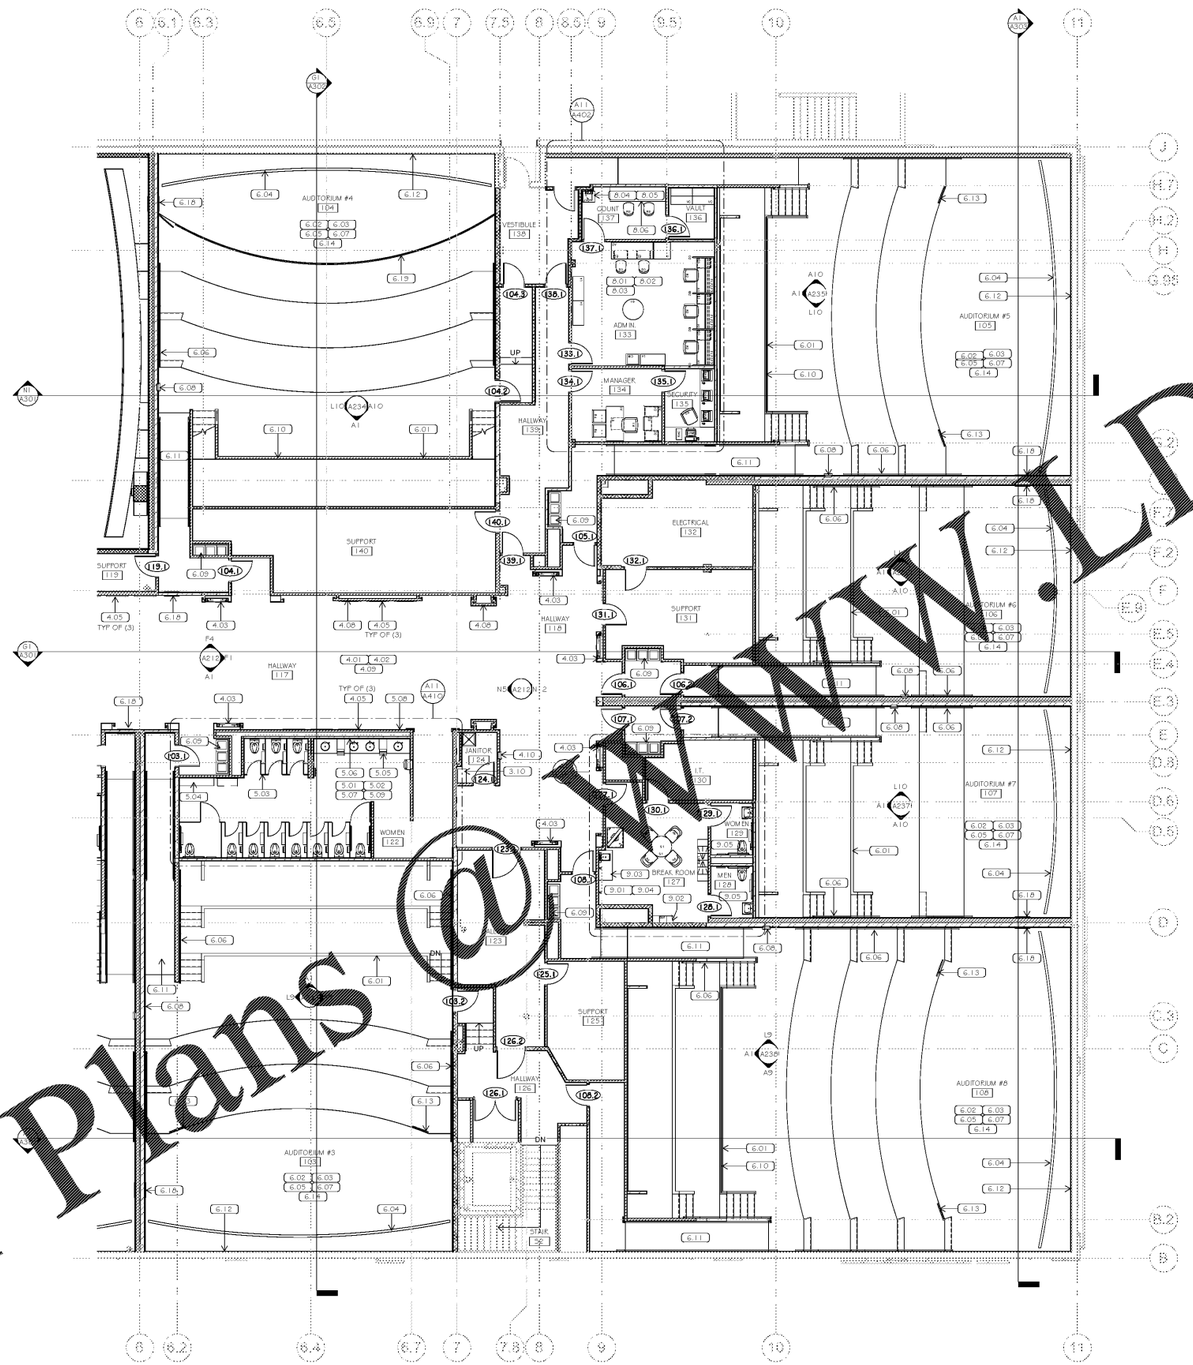

Order Plans @ WWW.LDILine.com

SCOPE NOTE	DESCRIPTION
3.00	CONCESSION, KITCHEN, AND SUPPORT.
3.10	CABINET, RE: L16-A541
4.00	HALLWAYS
4.01	CARPET AND BASE, PROVIDED BY FF&E. RE: A620s
4.02	PAINT WALLS. RE: A210s AND A640s
4.03	AUDITORIUM ENTRY SURROUND WITH DAS LCD. RE: A514 AND ELECTRICAL
4.05	ILLUMINATED POSTER CASE, FURNISHED BY FF&E AND INSTALLED BY CONTRACTOR. RE: ELECTRICAL
4.06	FURRED OUT ACCENT WALL RE: A210s
4.09	SIGNAGE, PROVIDED BY FF&E. RE: WF SHEETS
4.10	FIRE EXTINGUISHER AND CABINET
5.00	RESTROOMS
5.01	FLOOR, WALL, AND BASE TILE. RE: A220s, A620s, AND A640s
5.02	PLUMBING FIXTURES. RE: PLUMBING
5.03	TOILET PARTITIONS AND ACCESSORIES. RE: A220s AND A410
5.04	PURSE SHELF. RE: A5-A540
5.05	DYSON HAND DRYER. RE: ELECTRICAL
5.06	MIRRORS. RE: A220s
5.07	WATERPROOF MEMBRANE UNDER FLOOR TILE AND UP TILE BASE. RE: SHT
5.08	SIGNAGE, PROVIDED BY FF&E. RE: WF SHEETS
5.09	PAINT WALLS. RE: A210s AND A640s
6.00	AUDITORIUMS
6.01	MODESTY WALL
6.02	CARPET AND BASE, PROVIDED BY FF&E. RE: A620s
6.03	AISLE LIGHTING, PROVIDED BY FF&E. ELECTRICAL PROVIDED BY CONTRACTOR. ELECTRICAL
6.04	[illegible] FRAME FOR MASKING, PROVIDED BY FF&E. RE: Q SHEETS
6.05	[illegible] PROVIDED BY GC, RE: ELEC
6.06	WALL MOUNTED STEEL HANDRAIL
6.07	ACOUSTIC PANELS. RE: A230s
6.08	FIRE EXTINGUISHER AND CABINET
6.09	PEOPLE FLASH RECEPTACLE, PROVIDED BY FF&E.
6.10	[illegible] RAIL ON MODESTY WALL. RE: A510
6.11	RAMP AND HANDRAILS. RE: A130s
6.13	5" FIBERGLASS SCREENWALL INSULATION FULL WIDTH TO CEILING BEHIND SCREEN
6.14	FLOOR MOUNTED 26" HIGH STEEL PIPE RAIL
6.16	WALL MOUNTED SURROUND SPEAKER, BLOCKING PROVIDED BY CONTRACTOR, SPEAKER PROVIDED BY FF&E. RE: A230s, A530, AND Q SHEETS
6.18	SCREEN ACCESS PANEL. RE: A1-A502 AND ELEVATIONS FOR HEIGHT
6.19	INSTALL GUARD RAIL. RE: A511
9.00	OFFICE
9.01	FURNITURE, PROVIDED BY FF&E. RE: FS SHEETS
9.02	CARPET AND BASE, PROVIDED BY FF&E. RE: A620s
9.03	PAINT WALLS. RE: A210s AND A640s
9.04	PNEUMATIC TUBE. RE: A120s FOR ROUTING AND FS SHEETS
9.05	DAY SAFE, PROVIDED BY FF&E. RE: FS SHEETS
9.06	COUNTER. RE: A1-A541
9.00	BREAKROOM
9.01	PAINT WALLS. RE: AG005
9.02	INSTALL NEW LOCKERS, FURNITURE, AND BREAKROOM EQUIPMENT
9.03	INSTALL CASEWORK, HAND WASH SINK, PLUMBING FIXTURES, AND ACCESSORIES. RE: A222, FS, AND PLUMBING SHEETS
9.04	LVT FLOOR AND BASE, PROVIDED BY FF&E. RE: A620s
9.05	FLOOR, WALL, AND BASE TILE. RE: A220s, A620s, AND A640s

D17 | SCOPE NOTES

	FULL HEIGHT WALLS RE: A110
	FIRE RATED WALL RE: A110
	PARTITION WALLS RE: A110

1. RE: FS-SHEETS FOR DETAILED INFORMATION ON FOOD SERVICE EQUIPMENT.
2. RE: MECHANICAL AND ELECTRICAL SHEETS FOR EQUIPMENT AND FIXTURE SCHEDULES

A1 | FLOOR PLAN - ENTRY LEVEL (AREA B)
1/8" = 1'-0"

A17 | GENERAL NOTES
1/8" = 1'-0"

STATE OF GEORGIA
CERTIFICATE NO. [illegible]
REGISTERED ARCHITECT

EXPIRE DATE: [illegible]/2018

LICKE ARCHITECTURE
14 West 3rd Street Suite 100
Kansas City, MO 64105
(P) 816.421.0101
(F) 816.421.1051

SHEET LEGEND

G000's GENERAL INFORMATION & SCOPE OF WORK
N100's EGRESS / ADA PLANS & DETAILS
A100's FLOOR PLANS & CEILING PLANS
A200's EXTERIOR & INTERIOR ELEVATIONS
A500's BUILDING SECTIONS
A400's ENLARGED PLANS
A600's EXTERIOR & INTERIOR DETAILS
A800's DOOR SCHEDULE, DOOR DETAILS, FINISH SCHEDULE, FINISH PLANS
Q100's AUDITORIUM SIGHT LINE SECTIONS
S's STRUCTURAL
M's MECHANICAL
P's PLUMBING
E's ELECTRICAL
WP's WAYFINDING DETAILS
FS's CASEWORK & EQUIPMENT
PLF's PLF AUDITORIUM

AMC MADISON YARDS 8

AMC NEW BUILD
905 MEMORIAL DR SE
ATLANTA, GA 30316

American Multi-Cinema, Inc.
One AMC Way
11500 Ash Street
Leawood, KS 66211
© Copyright 2018 American Multi-Cinema, Inc.

No.	Date	Description

Project Issue Date: 05/22/2018

KEY PLAN:

SHEET TITLE:
FLOOR PLAN - ENTRY LEVEL

SHEET NUMBER:
A111