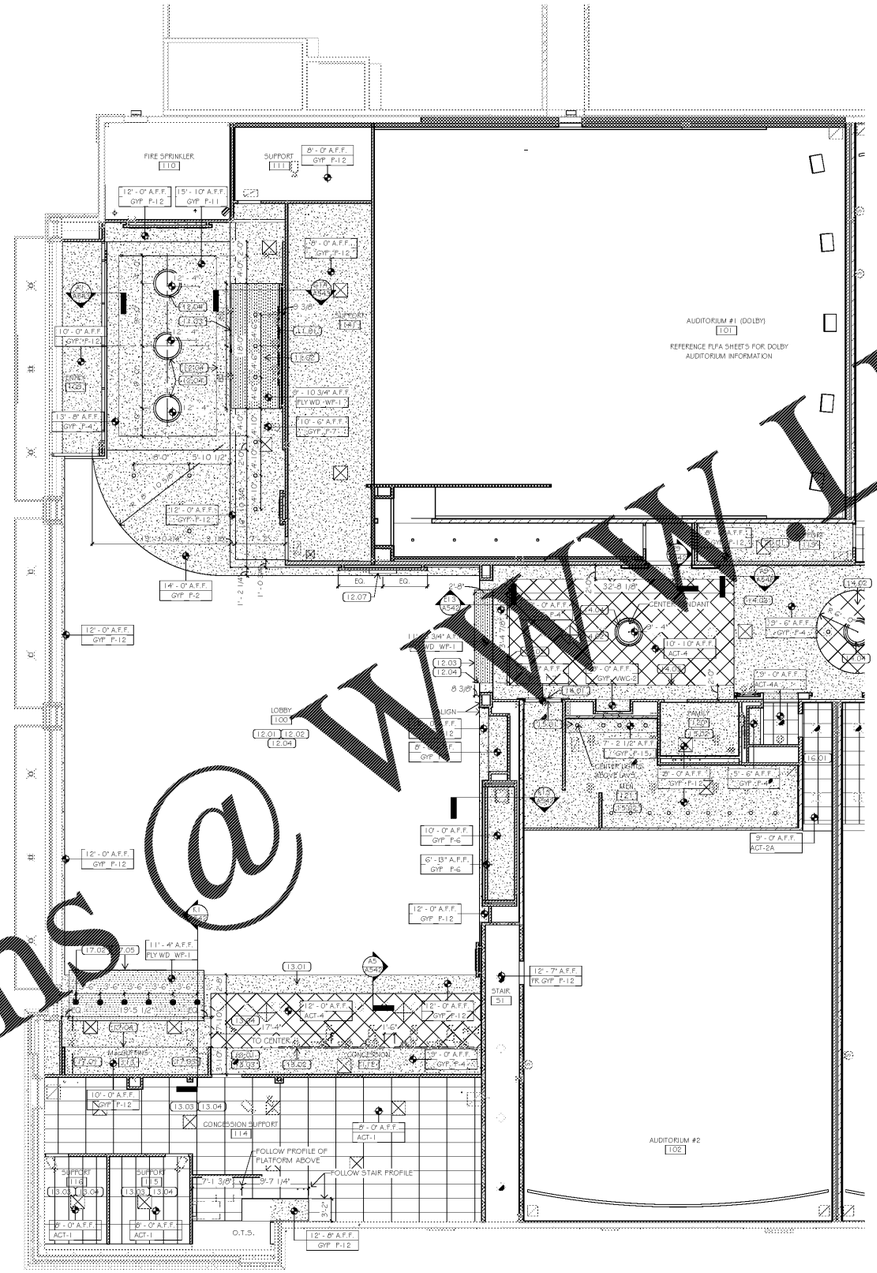

Order Plans @ WWW.LDILine.com

P17	NOT USED

SCOPE NOTE	DESCRIPTION
11.00	BOX OFFICE RCP
11.01	TIMES 4 TITLES' LCD, PROVIDED BY FF4E; BLOCKING AND ELECTRICAL PROVIDED BY CONTRACTOR. RE: A210s 4 ELECTRICAL
11.02	INSTALL LIGHTING
11.03	SIGNAGE, PROVIDED BY FF4E. RE: WF SHEETS
12.00	LOBBY RCP
12.01	SUSPENDED GYPSUM BOARD CEILING
12.02	SUSPENDED ACOUSTICAL CEILING TILE
12.03	SIGNAGE, PROVIDED BY FF4E. RE: WF SHEETS
12.04	INSTALL LIGHTING, RE: ELECTRICAL
12.07	LEN MONITOR, RE: A211 AND ELECTRICAL
13.00	CONCESSION, KITCHEN, AND SUPPORT RCP
13.01	GYPSUM BOARD SOFFITS. RE: A210s
13.02	'DIGITAL MENU BOARD' LCD, PROVIDED BY FF4E; BLOCKING AND ELECTRICAL PROVIDED BY CONTRACTOR. RE: A210s 4 ELECTRICAL
13.03	INSTALL LIGHTING, RE: ELECTRICAL
13.04	SUSPENDED ACOUSTICAL CEILING TILE
14.00	HALLWAYS RCP
14.01	SIGNAGE, PROVIDED BY FF4E. RE: WF SHEETS
14.02	SUSPENDED ACOUSTICAL CEILING TILE
14.03	SUSPENDED GYPSUM BOARD CEILING
14.04	INSTALL LIGHTING, RE: ELECTRICAL
14.05	COVE LIGHTING. RE: ELECTRICAL
15.00	RESTROOMS
15.01	GYPSUM BOARD SOFFITS. RE: A210s
15.02	SUSPENDED GYPSUM BOARD CEILING
16.00	AUDITORIUMS RCP
16.01	SUSPENDED ACOUSTICAL CEILING TILE
17.00	MACGUFFINS, LOUNGE, 4 SUPPORT RCP
17.01	GYPSUM BOARD SOFFITS. RE: A210s
17.02	PENDANT LIGHTING. RE: ELECTRICAL
17.03	INSTALL LIGHTING. RE: ELECTRICAL
17.04	SLIDING FOLDING SECURITY GRILLE SYSTEM TRACK
17.05	SIGNAGE, PROVIDED BY FF4E. RE: WF SHEETS
20.00	SUPPORT RCP
20.01	SUSPENDED GYPSUM BOARD CEILING

H17	SCOPE NOTES

	SOFFIT WALL EDGE
	FULL HEIGHT WALLS RE: A110
	FIRE RATED WALL RE: A110
	GYP BOARD CEILING, RE: A610
	CEILING TILE, RE: A610

1. RE: FS-SHEETS FOR DETAILED INFORMATION ON FOOD SERVICE EQUIPMENT.
2. FE: MECHANICAL AND ELECTRICAL SHEETS FOR EQUIPMENT AND FIXTURE SCHEDULES

A17	GENERAL NOTES

1/8" = 1'-0"

A1	REFLECTED CEILING PLAN - ENTRY LEVEL (AREA A)

1/8" = 1'-0"

NORTH

STATE OF GEORGIA
CHRIS LOCKE
CERTIFICATE NO. 31611
REGISTERED ARCHITECT

EXPIRE DATE: 12/31/2018

LOCKE
ARCHITECTURE

14 West 3rd Street, Suite 100
Kansas City, MO 64105
(P) 816.421.0101
(F) 816.421.1051

SHEET LEGEND

G000's GENERAL INFORMATION & SCOPE OF WORK
N100's EGRESS / ADA PLANS & DETAILS

A100's FLOOR PLANS & CEILING PLANS
A200's EXTERIOR & INTERIOR ELEVATIONS
A500's BUILDING SECTIONS
A400's ENLARGED PLANS
A600's EXTERIOR & INTERIOR DETAILS
A800's DOOR SCHEDULE, DOOR DETAILS, FINISH SCHEDULE, FINISH PLANS
Q100's AUDITORIUM SIGHT LINE SECTIONS

S's STRUCTURAL
M's MECHANICAL
P's PLUMBING
E's ELECTRICAL
WF's WAYFINDING DETAILS
FE's CASEWORK & EQUIPMENT
PLF's PLF AUDITORIUM

AMC MADISON YARDS 8

AMC NEW BUILD
905 MEMORIAL DR SE
ATLANTA, GA 30316

American Multi-Cinema, Inc.
One AMC Way
11500 Ash Street
Leawood, KS 66211

© Copyright 2018 American Multi-Cinema, Inc

No.	Date	Description

Project Issue Date: 05/22/2018

KEY PLAN:

SHEET TITLE:
RCP - ENTRY LEVEL

SHEET NUMBER:
A120