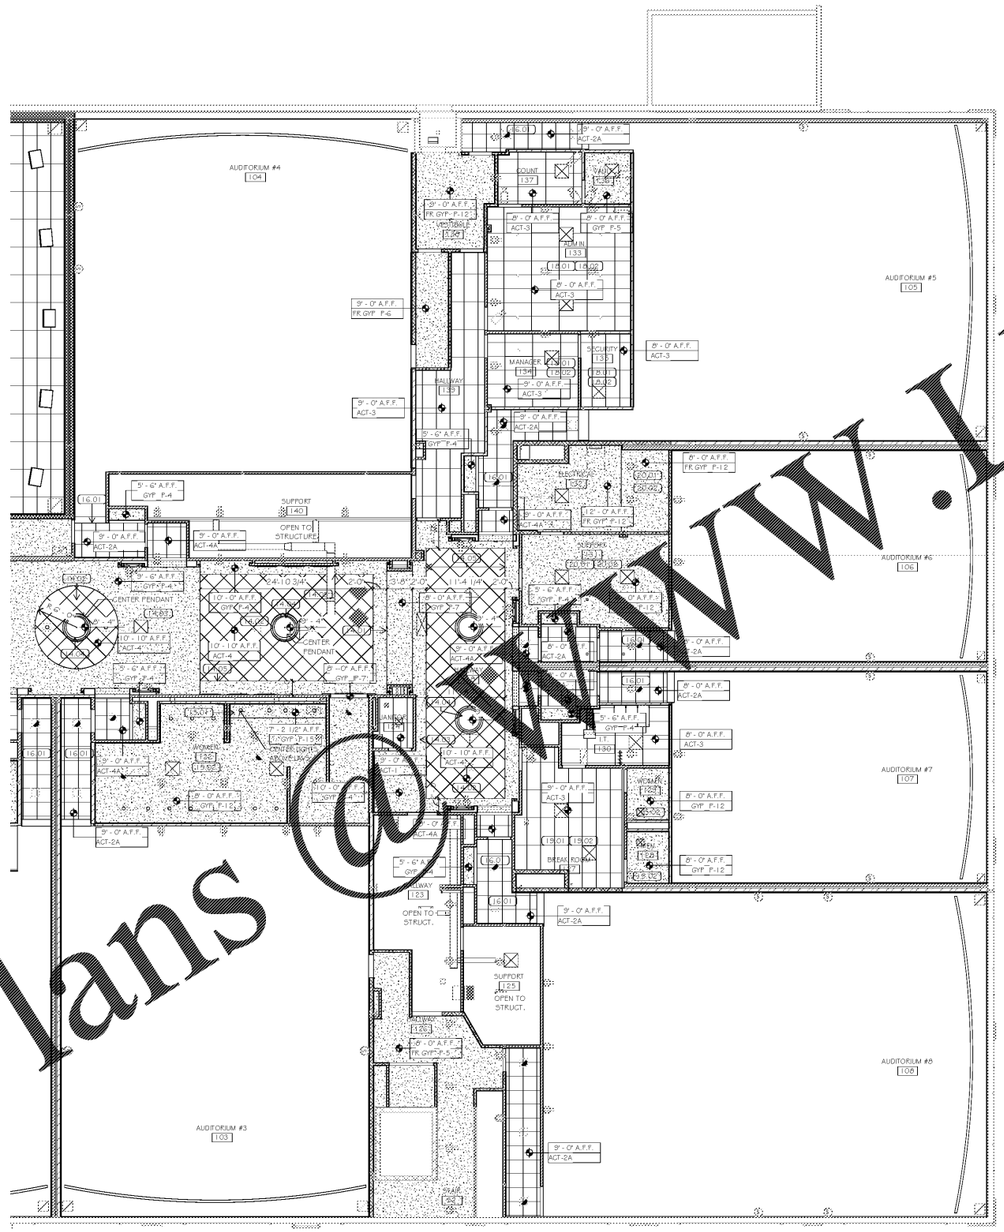

P17	NOT USED

SCOPE NOTE	DESCRIPTION
14.00	HALLWAYS RCP
14.01	SIGNAGE, PROVIDED BY FF&E. RE: WF SHEETS
14.02	SUSPENDED ACOUSTICAL CEILING TILE
14.03	SUSPENDED GYPSUM BOARD CEILING
14.04	INSTALL LIGHTING, RE: ELECTRICAL
14.05	COVE LIGHTING. RE: ELECTRICAL
15.00	RESTROOMS
15.01	GYPSUM BOARD SOFFITS. RE: A210s
15.02	SUSPENDED GYPSUM BOARD CEILING
16.00	AUDITORIUMS RCP
16.01	SUSPENDED ACOUSTICAL CEILING TILE
18.00	OFFICE RCP
18.01	SUSPENDED ACOUSTICAL CEILING TILE
18.02	INSTALL LIGHTING. RE: ELECTRICAL
19.00	BREAKROOM RCP
19.01	SUSPENDED ACOUSTICAL CEILING TILE
19.02	INSTALL LIGHTING. RE: ELECTRICAL
20.00	SUPPORT RCP
20.01	SUSPENDED GYPSUM BOARD CEILING
20.02	INSTALL LIGHTING. RE: ELECTRICAL

H17	SCOPE NOTES

	SOFFIT WALL EDGE
	FULL HEIGHT WALLS RE: A110
	FIRE RATED WALL RE: A110
	GYP BOARD CEILING, RE: AG10
	CEILING TILE, RE: AG10

1. RE: P5-SHEETS FOR DETAILED INFORMATION ON FOOD SERVICE EQUIPMENT.
2. RE: MECHANICAL AND ELECTRICAL SHEETS FOR EQUIPMENT AND FIXTURE SCHEDULES

A1	REFLECTED CEILING PLAN - ENTRY LEVEL (AREA B)
1/8" = 1'-0"	

NORTH

A17	GENERAL NOTES
1/8" = 1'-0"	

STATE OF GEORGIA — CERTIFICATE NO. 19XXX — REGISTERED ARCHITECT

SIGNATURE DATE: 05/22/2018

LCKE ARCHITECTURE

14 West 3rd Street, Suite 100
Kansas City, MO 64105
(P) 816.421.0101
(F) 816.421.1051

SHEET LEGEND

G100's GENERAL INFORMATION & SCOPE OF WORK
N100's EGRESS / ADA PLANS & DETAILS

A100's FLOOR PLANS & CEILING PLANS
A200's EXTERIOR & INTERIOR ELEVATIONS
A500's BUILDING SECTIONS
A400's ENLARGED PLANS
A600's EXTERIOR & INTERIOR DETAILS
A601's DOOR SCHEDULE, DOOR DETAILS, FINISH SCHEDULE, FINISH PLANS
Q100's AUDITORIUM SIGHT LINE SECTIONS

S's STRUCTURAL
M's MECHANICAL
P's PLUMBING
E's ELECTRICAL
WF's WAYFINDING DETAILS
FE's CASEWORK & EQUIPMENT
PLF's PLF AUDITORIUM

AMC MADISON YARDS 8

AMC NEW BUILD
905 MEMORIAL DR SE
ATLANTA, GA 30316

American Multi-Cinema, Inc.
One AMC Way
11500 Ash Street
Leawood, KS 66211

© Copyright 2018 American Multi-Cinema, Inc.

No.	Date	Description

Project Issue Date: 05/22/2018

KEY PLAN:

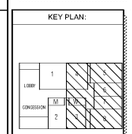

SHEET TITLE:
RCP - ENTRY LEVEL

SHEET NUMBER:
A121

Order Plans @ WWW.LDILine.com