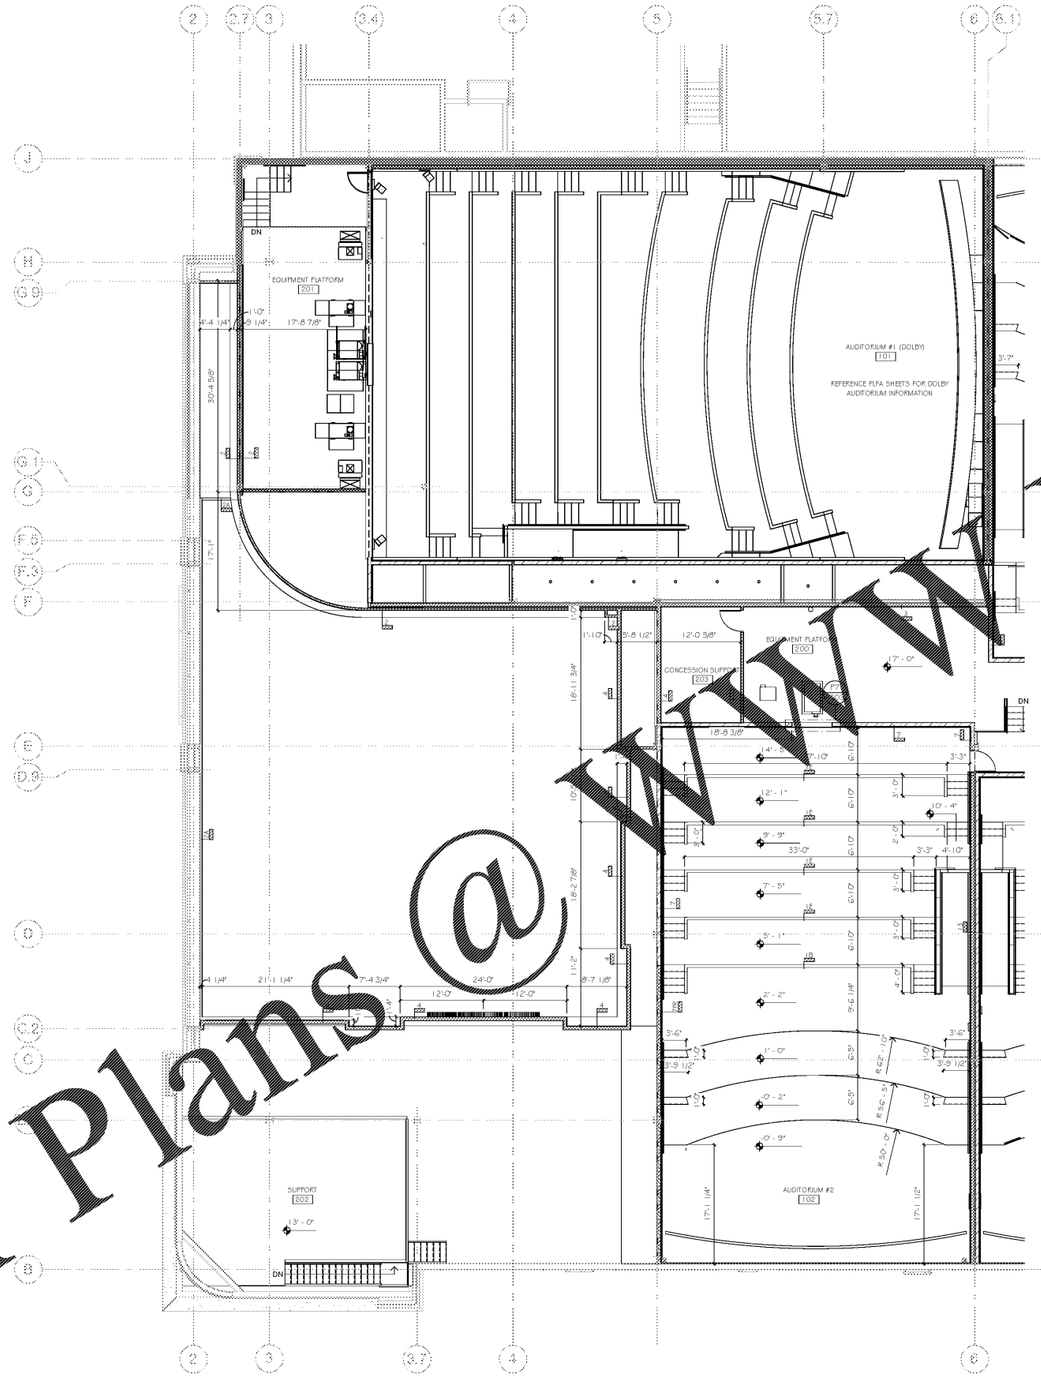

Order Plans @ WWW.LDILine.com

Q17 NOTUSED

WALL TYPE	WALL TYPE DESCRIPTION
1	(1) LAYER 5/8" GYP. BOARD EACH SIDE OF 3 5/8" METAL STUDS @1'-4" OC TO STRUCTURE ABOVE. GYP. BOARD EXTENDS TO 6" ABOVE HIGHEST ADJACENT CEILING.
1A	(1) LAYER 5/8" GYP. BOARD EACH SIDE OF 3 5/8" METAL STUDS @1'-4" OC TO HEIGHT INDICATED.
1B	(1) LAYER 5/8" GYP. BOARD EACH SIDE OF 3 5/8" METAL STUDS @1'-4" OC TO HEIGHT INDICATED. WITH PAINTED WOOD CAP.
1C	(1) LAYER 5/8" GYP. BOARD EACH SIDE OF 3 5/8" METAL STUDS @1'-4" OC TO 6" ABOVE HIGHER PLATFORM SIDE. PAINTED WOOD CAP AND CABLE RAILING
1D	(1) LAYER 5/8" GYP. BOARD EACH SIDE OF 3 5/8" METAL STUDS @1'-4" OC TO STRUCTURE ABOVE WITH BATT INSULATION. GYP. BOARD EXTENDS TO 6" ABOVE HIGHEST ADJACENT CEILING.
1E	(1) LAYER 5/8" GYP. BOARD EACH SIDE OF 3 5/8" METAL STUDS @1'-4" OC TO 1'-10" ABOVE HIGHER PLATFORM SIDE WITH BATT INSULATION, PAINTED WOOD CAP.
1FR	(1) LAYER 5/8" TYPE X GYP. BOARD EACH SIDE OF 3 5/8" METAL STUDS @1'-4" OC TO STRUCTURE ABOVE, WITH BATT INSULATION. (1 HOUR RATED, UL U419)
1FR2	(2) LAYER 5/8" TYPE X GYP. BOARD EACH SIDE OF 3 5/8" METAL STUDS @1'-4" OC TO STRUCTURE ABOVE, WITH BATT INSULATION. (2 HOUR RATED, UL U419)
2	(1) LAYER 5/8" GYP. BOARD ON ONE SIDE OF 3 5/8" METAL STUDS @1'-4" OC TO STRUCTURE ABOVE. GYP. BOARD EXTENDS TO 6" ABOVE HIGHEST ADJACENT CEILING. SIDE OF WALL TAG PLACEMENT IN PLAN INDICATES SIDE TO RECEIVE GYP. BOARD.
2A	(1) LAYER 5/8" GYP. BOARD ON ONE SIDE OF 3 5/8" METAL STUDS @1'-4" OC TO HEIGHT INDICATED. SIDE OF WALL TAG PLACEMENT IN PLAN INDICATES SIDE TO RECEIVE GYP. BOARD.
2B	(1) LAYER 5/8" GYP. BOARD ON ONE SIDE OF 3 5/8" METAL STUDS @1'-4" OC TO STRUCTURE ABOVE WITH BATT INSULATION. GYP. BOARD EXTENDS TO 6" ABOVE HIGHEST ADJACENT CEILING. SIDE OF WALL TAG PLACEMENT IN PLAN INDICATES SIDE TO RECEIVE GYP. BOARD.
3	(1) LAYER 5/8" GYP. BOARD EACH SIDE OF 6" METAL STUDS @1'-4" OC TO STRUCTURE ABOVE. GYP. BOARD EXTENDS TO 6" ABOVE HIGHEST ADJACENT CEILING.
3A	(1) LAYER 5/8" GYP. BOARD EACH SIDE OF 6" METAL STUDS @1'-4" OC TO STRUCTURE ABOVE, WITH BATT INSULATION. GYP. BOARD EXTENDS TO 6" ABOVE HIGHEST ADJACENT CEILING.
3FR	(2) LAYERS TYPE X 5/8" GYP. BOARD EACH SIDE OF 6" METAL STUDS @1'-4" OC TO STRUCTURE ABOVE, WITH BATT INSULATION. (2 HOUR RATED, UL U419)
4	(1) LAYER 5/8" GYP. BOARD ON ONE SIDE OF 3 5/8" METAL STUDS @1'-4" OC TO STRUCTURE ABOVE. GYP. BOARD EXTENDS TO 6" ABOVE HIGHEST ADJACENT CEILING. SIDE OF WALL TAG PLACEMENT IN PLAN INDICATES SIDE TO RECEIVE GYP. BOARD.
5	(1) LAYER 5/8" GYP. BOARD EACH SIDE OF 1 3/8" METAL STUDS @1'-4" OC TO HEIGHT INDICATED.
6	(1) LAYER 5/8" GYP. BOARD ONE SIDE OF 1 3/8" METAL STUDS @1'-4" OC TO HEIGHT INDICATED. WALL TYPE TAG IN PLAN INDICATES SIDE TO RECEIVE GYP. BOARD.
7	(3) LAYERS 5/8" GYP. BOARD ON ONE SIDE OF 6" METAL STUDS @1'-4" OC TO STRUCTURE ABOVE, WITH ACOUSTICAL BATT INSULATION, (1) LAYER GYP. BOARD OPPOSITE SIDE. SIDE OF WALL TAG PLACEMENT IN PLAN INDICATES SIDE TO RECEIVE (3) LAYERS GYP. BOARD.
7FR	(3) LAYERS 5/8" GYP. BOARD ON ONE SIDE OF 6" METAL STUDS @1'-4" OC TO STRUCTURE ABOVE, WITH ACOUSTICAL BATT INSULATION, (1) LAYER GYP. BOARD OPPOSITE SIDE. SIDE OF WALL TAG PLACEMENT IN PLAN INDICATES SIDE TO RECEIVE (3) LAYERS GYP. BOARD. (1 HOUR RATED, UL U408)
7FR2	(3) LAYERS 5/8" TYPE X GYP. BOARD ON ONE SIDE OF 6" METAL STUDS @1'-4" OC TO STRUCTURE ABOVE, WITH ACOUSTICAL BATT INSULATION, (1) LAYER GYP. BOARD OPPOSITE SIDE. SIDE OF WALL TAG PLACEMENT IN PLAN INDICATES SIDE TO RECEIVE (3) LAYERS GYP. BOARD. (2 HOUR RATED, UL U408)
8	(1) LAYER 5/16" WOOD PANEL ON (1) LAYER 1/2" PLYWOOD ON ONE SIDE OF 3 5/8" METAL STUDS @1'-4" OC TO HEIGHT INDICATED. SIDE OF WALL TAG PLACEMENT IN PLAN INDICATES SIDE TO RECEIVE GYP. BOARD.
9	(3) LAYERS 5/8" GYP. BOARD ON SIDE OF 3-5/8" METAL STUDS @1'-4" OC TO STRUCTURE ABOVE, WITH ACOUSTICAL BATT INSULATION, (1) LAYER GYP. BOARD OPPOSITE SIDE. SIDE OF WALL TAG PLACEMENT IN PLAN INDICATES SIDE TO RECEIVE (3) LAYERS GYP. BOARD.
11A	(2) LAYERS 5/8" GYP. BOARD W METAL LATH SANDWICHED BETWEEN ON VAULT SIDE OF 3 5/8" METAL STUDS @1'-4" OC TO STRUCTURE ABOVE AND (1) LAYER 5/8" GYP. BD. ON OTHER SIDE, WITH BATT INSULATION. SIDE OF WALL TAG PLACEMENT IN PLAN INDICATES SIDE TO RECEIVE (2) LAYERS GYP. BD.
13	(3) LAYERS 5/8" GYP. BOARD EACH SIDE OF (2) ROWS OF 6" METAL STUDS @1'-4" OC TO STRUCTURE ABOVE. 6" ACOUSTICAL BATT INSULATION IN (1) STUD CAVITY.
13A	(1) LAYER 5/8" GYP. BOARD EACH SIDE OF (2) ROWS OF 6" METAL STUDS @1'-4" OC TO STRUCTURE ABOVE.
14	(3) LAYERS 5/8" GYP. BOARD AUDITORIUM SIDE AND (1) LAYER 5/8" GYPSUM BOARD OTHER SIDE OF (2) ROWS OF 6" METAL STUDS @1'-4" OC TO STRUCTURE ABOVE, 6" ACOUSTICAL BATT INSULATION IN (1) STUD CAVITY.
14FR	(3) LAYERS 5/8" TYPE X GYP. BOARD AUDITORIUM SIDE AND (1) LAYER 5/8" GYPSUM BOARD OTHER SIDE OF (2) ROWS OF 6" METAL STUDS @1'-4" OC TO STRUCTURE ABOVE, 6" ACOUSTICAL BATT INSULATION IN (1) STUD CAVITY.
15	2" ACOUSTICAL INSULATION - ROLL GLASS - FIBER BOARD INSULATION
16	(1) LAYER 5/8" GYP. BOARD EACH SIDE OF 3 5/8" METAL STUDS @1'-4" OC WITH 5/8" PLYWOOD ONE SIDE TO STRUCTURE ABOVE. GYP. BOARD AND PLYWOOD EXTENDS TO 6" ABOVE HIGHEST ADJACENT CEILING. WALL TYPE TAG IN PLAN INDICATES SIDE OF PLYWOOD
19	(1) LAYER 5/8" GYP. BOARD ON ONE SIDE OF 2 3/8" METAL STUDS @1'-4" OC TO STUD ABOVE. SIDE OF WALL TAG PLACEMENT IN PLAN INDICATES SIDE TO RECEIVE GYP. BOARD.

D17 WALL TYPE LEGEND

	FULL HEIGHT WALLS RE: A1.10
	FIRE RATED WALL RE: A1.10
	PARTITION WALLS RE: A1.10

1. RE: FS-SHEETS FOR DETAILED INFORMATION ON FOOD SERVICE EQUIPMENT.
2. RE: MECHANICAL AND ELECTRICAL SHEETS FOR EQUIPMENT AND FIXTURE SCHEDULES

A1 DIMENSIONED FLOOR PLAN - PROJECTION LEVEL (AREA A)
1/8" = 1'-0"

A17 GENERAL NOTES
1/8" = 1'-0"

STATE OF GEORGIA
CHRIS LOCKE
CERTIFICATE NO. 19911
REGISTERED ARCHITECT
EXPIRE DATE: 6/30/2018

LOCKE ARCHITECTURE
14 West 3rd Street Suite 100
Kansas City, MO 64105
(P) 816.421.0101
(F) 816.421.1051

SHEET LEGEND

G000's	GENERAL INFORMATION & SCOPE OF WORK
N100's	EGRESS / ADA PLANS & DETAILS
A100's	FLOOR PLANS & CEILING PLANS
A200's	EXTERIOR & INTERIOR ELEVATIONS
A300's	BUILDING SECTIONS
A400's	ENLARGED PLANS
A600's	EXTERIOR & INTERIOR DETAILS
A800's	DOOR SCHEDULE, DOOR DETAILS, FINISH SCHEDULE, FINISH PLANS
Q100's	AUDITORIUM SIGHT LINE SECTIONS
S's	STRUCTURAL
M's	MECHANICAL
P's	PLUMBING
E's	ELECTRICAL
RR's	WAYFINDING DETAILS
FS's	CASEWORK & EQUIPMENT
PLF's	PLF AUDITORIUM

AMC MADISON YARDS 8

AMC NEW BUILD
905 MEMORIAL DR SE
ATLANTA, GA 30316

American Multi-Cinema, Inc.
One AMC Way
11500 Ash Street
Leawood, KS 66211

© Copyright 2018 American Multi-Cinema, Inc.

No.	Date	Description

Project Issue Date: 05/22/2018

KEY PLAN:

SHEET TITLE:
DIMENSIONED FLOOR PLAN - PROJECTION

SHEET NUMBER:
A132