SPECIALTY EQUIPMENT SCHEDULE

ITEM	DESCRIPTION	MANUFACTURER # MODEL	QTY
BCS	RECESSED STAINLESS STEEL BABY CHANGING STATION	BRADLEY 962	3
GB-1	1-1/2" DIAMETER 36" LONG STAINLESS STEEL GRAB BARS WITH CONCEALED MOUNTING	BRADLEY 812-001-136-2	6
GB-2	1-1/2" DIAMETER 42" LONG STAINLESS STEEL GRAB BARS WITH CONCEALED MOUNTING	BRADLEY 812-001-142-2	10
GB-3	1-1/2" DIAMETER 24" LONG STAINLESS STEEL GRAB BARS WITH CONCEALED MOUNTING	BRADLEY 812-001-124-2	9
GB-4	1-1/2" DIAMETER 18" LONG STAINLESS STEEL GRAB BARS WITH CONCEALED MOUNTING	BRADLEY 812-001-118-2	1
HD	DYSON AIRBLADE HAND DRYER (GREY)	DYSON AB14	4
M-1	SURFACE MOUNTED LAV DECK MIRROR WITH WOOD FRAME - W18" x H42"	BRADLEY 747-018420	8
M-2	STAINLESS STEEL CHANNEL FRAME FULL LENGTH MIRROR W 24" x H 60"	BRADLEY 781-2460	3
M-3	STAINLESS STEEL CHANNEL FRAME FAMILY RR MIRROR W 24" x H 36"	BRADLEY 781-2436	3
M-4	STAINLESS STEEL CHANNEL FRAME CHILD'S HEIGHT MIRROR W 18" x H 24"	BRADLEY 781-1824	1
M-5	SURFACE MOUNTED LAV DECK MIRROR WITH WOOD FRAME - W60" x H42"	BRADLEY 747-024600	1
NTD	SURFACE MOUNTED FEMININE NAPKIN DISPOSAL	BRADLEY 4722-15	13
NTV	SEMI-RECESSED FEMININE NAPKIN / TAMPON VENDOR, STAINLESS STEEL	BRADLEY 4017	1
PTD	SEMI-RECESSED PAPER TOWEL DISPENSER AND WASTE RECEPTACLE	BRADLEY 2425-1036	3
SC	SURFACE MOUNTED SEAT COVER DISPENSER	BRADLEY 5831	17
SD	LAVATORY MOUNTED SOAP DISPENSER	GOJO 8520-01	8
SD-2	SURFACE MOUNTED SOAP DISPENSER	BRADLEY 6362	4
TPD	SURFACE MOUNTED TOILET TISSUE DISPENSER - DUAL JUMBO ROLL	BRADLEY 5425	18
TPD-2	SURFACE MOUNTED TOILET TISSUE DISPENSER - SINGLE JUMBO ROLL	BRADLEY 5424	1

1. SEE DIMENSION AND REFERENCE FLOOR PLANS FOR ADDITIONAL NOTES AND DIMENSIONS.
2. ACCESSIBLE AND AMBULATORY TOILET PARTITION DOORS MUST BE SELF CLOSING.
3. ANY NEW CONTROLS FOR WATER CLOSETS AND LAVATORIES SHALL BE ON THE FIXTURES ACCESSIBLE (WIDE) SIDE.
4. DOORS TO HANDICAPPED TOILETS SHALL HAVE A MINIMUM 34" CLEAR WIDTH.
5. WRAP ALL EXPOSED PIPES WITH INSULATION UNDER LAVATORY COUNTERS, TYP.
6. PROVIDE ALL NEW HARDWARE AND TRIM FOR NEW RESTROOM PARTITIONS. NEW PARTITIONS TO BE OVERHEAD AND WALL BRACED.
7. USE STAINLESS STEEL ACCESS PANELS FOR ALL PLUMBING FIXTURE REQUIRED ACCESS LOCATIONS.
8. ANY EXPOSED TILE EDGES SHALL HAVE TRIM, RE: A5005.
9. PATCH AND REPAIR ALL SURFACES WHERE TILE WAS REMOVED TO RECEIVE NEW TILE. SLOPE FLOORS TOWARD DRAIN.
10. PROVIDE BLOCKING AS REQUIRED FOR MOUNTING OF ALL TOILET ACCESSORIES.
11. INSTALL SEALANT IN JOINT BETWEEN CUT WALL TILE EDGE AND RECESSED RESTROOM ACCESSORY UNITS.
12. COORDINATE ELECTRIC FLUSH VALVE SENSOR LOCATIONS PER MANUFACTURERS REQUIREMENTS.
13. COORDINATE HANDRAIL CLEARANCE WITH TOILET COMPARTMENT ACCESSORIES IN ACCESSIBLE STALLS.
14. RE: PLUMBING FOR NEW FAUCET AND SINK SPECS.

P1 EQUIPMENT SCHEDULE

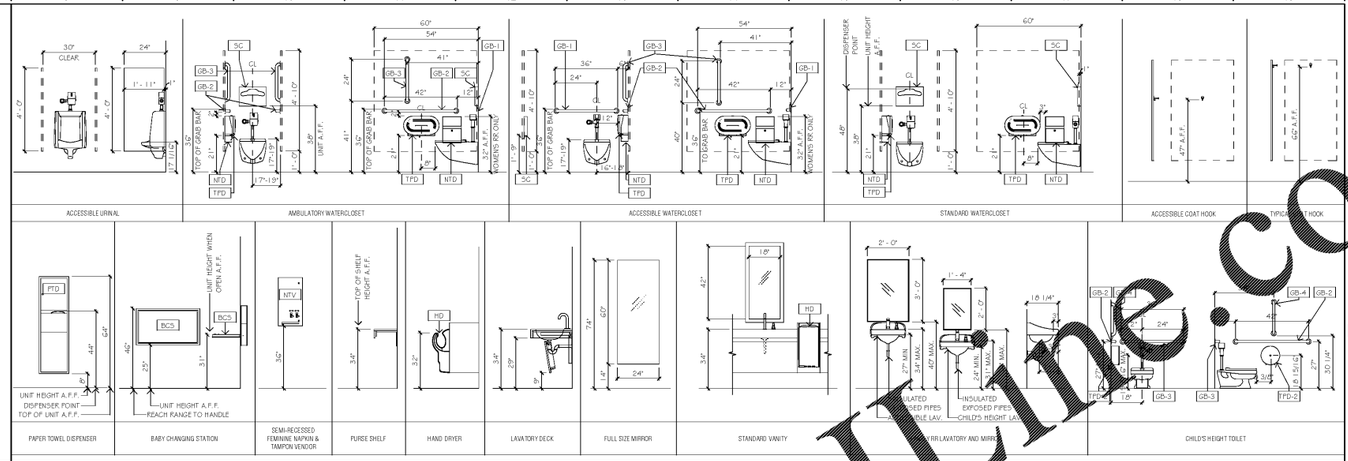

P8 RESTROOM FIXTURE NOTES

3/8" = 1'-0"

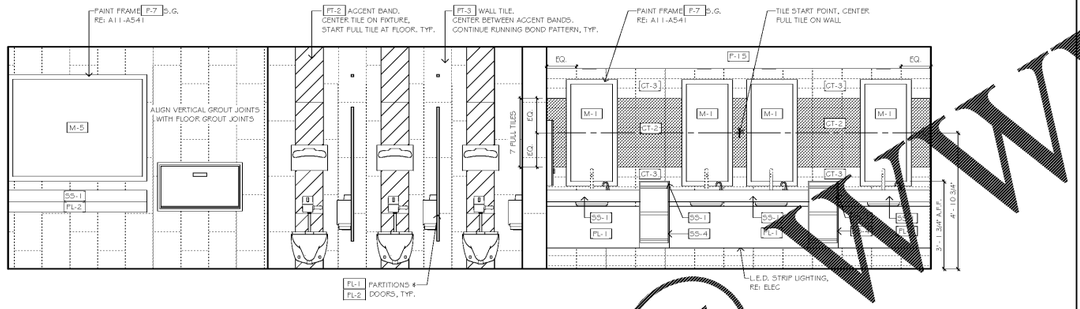

H1 RESTROOM ELEVATION - WOMENS

1/2" = 1'-0"

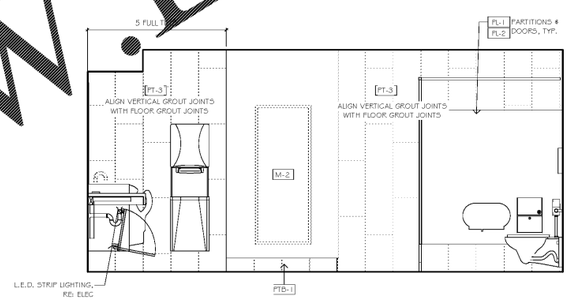

H12 RESTROOM ELEVATION - WOMENS

1/2" = 1'-0"

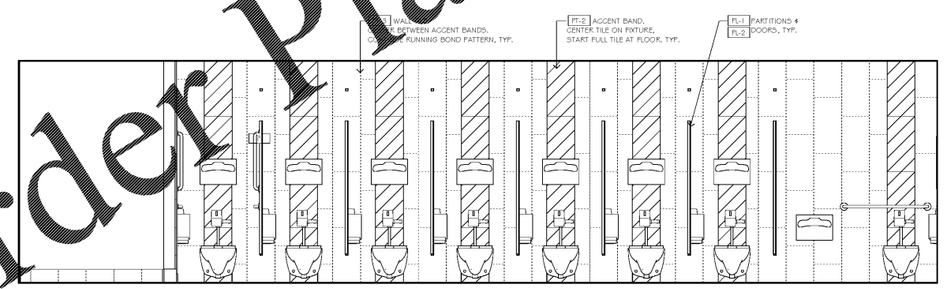

A1 RESTROOM ELEVATION - WOMENS

1/2" = 1'-0"

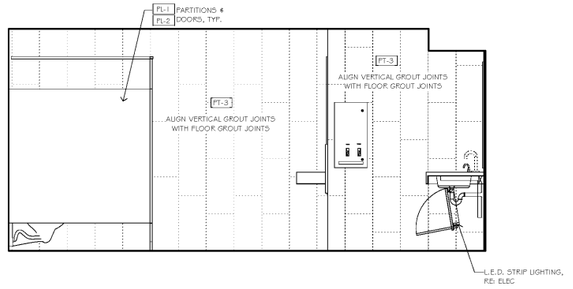

A12 RESTROOM ELEVATION - WOMENS

1/2" = 1'-0"

Order Plans @ WWW.LDLine.com

STATE OF GEORGIA — CHRISTOPHER LICKE — CERTIFICATE NO. 031818 — REGISTERED ARCHITECT

EXPIRE DATE: 12/31/2018

LICKE ARCHITECTURE

14 West 3rd Street Suite 100
Hazlehurst, MS 39083
(P) 816.421.0101
(F) 816.421.1051

SHEET LEGEND

G000's GENERAL INFORMATION & SCOPE OF WORK
N100's EGRESS / ADA PLANS & DETAILS
A100's FLOOR PLANS & CEILING PLANS
A200's EXTERIOR & INTERIOR ELEVATIONS
A500's BUILDING SECTIONS
A400's ENLARGED PLANS
A600's EXTERIOR & INTERIOR DETAILS
A800's DOOR SCHEDULE, DOOR DETAILS, FINISH SCHEDULE, FINISH PLANS
Q100's AUDITORIUM SIGHT LINE SECTIONS
S's STRUCTURAL
M's MECHANICAL
P's PLUMBING
E's ELECTRICAL
FA's WAYFINDING DETAILS
FS's DASHWORX & EQUIPMENT
PLF's PLF AUDITORIUM

AMC MADISON YARDS 8

AMC NEW BUILD
905 MEMORIAL DR SE
ATLANTA, GA 30316

American Multi-Cinema, Inc.
One AMC Way
11500 Ash Street
Leawood, KS 66211

© Copyright 2018 American Multi-Cinema, Inc.

No.	Date	Description

Project Issue Date: 05/22/2018

KEY PLAN:

SHEET TITLE:
ELEVATIONS - RESTROOMS

SHEET NUMBER:
A221