L1 NOT USED

L10 AUDITORIUM #6 - SIDEWALL ELEVATION
1/4" = 1'-0"

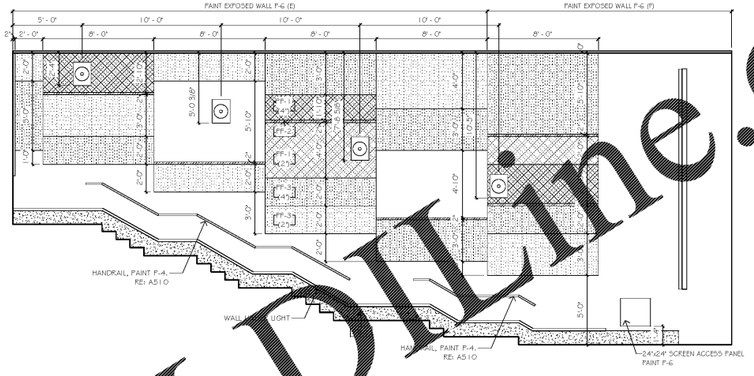

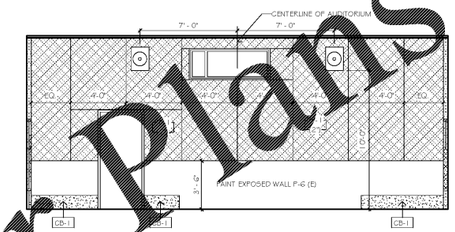

A1 AUDITORIUM #6 - PORT WALL ELEVATION
1/4" = 1'-0"

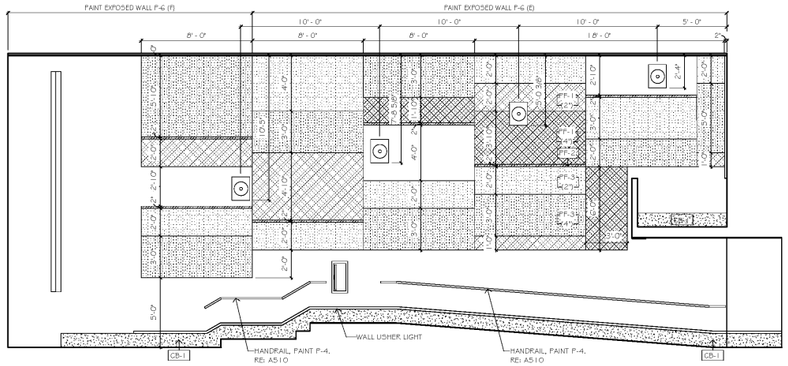

A10 AUDITORIUM #6 - SIDEWALL ELEVATION
1/4" = 1'-0"

STATE OF GEORGIA
CHRIS LOCKE
CERTIFICATE NO. 31611
REGISTERED ARCHITECT

ISSUE DATE: 05/22/2018

LOCKE
ARCHITECTS

14 West 3rd Street Suite 100
Kansas City, MO 64105
(P) 816.421.0301
(F) 816.421.1051

SHEET LEGEND

G000's GENERAL INFORMATION & SCOPE OF WORK
N100's EGRESS / ADA PLANS & DETAILS

A100's FLOOR PLANS & CEILING PLANS
A200's EXTERIOR & INTERIOR ELEVATIONS
A300's BUILDING SECTIONS
A400's ENLARGED PLANS
A600's EXTERIOR & INTERIOR DETAILS
A800's DOOR SCHEDULE, DOOR DETAILS, FINISH SCHEDULE, FINISH PLANS
Q100's AUDITORIUM SIGHT LINE SECTIONS

S's STRUCTURAL
M's MECHANICAL
P's PLUMBING
E's ELECTRICAL
INT's WAYFINDING DETAILS
FS's CASEWORK & EQUIPMENT
PLF's PLF AUDITORIUM

AMC MADISON YARDS 8
AMC NEW BUILD
905 MEMORIAL DR SE
ATLANTA, GA 30316

American Multi-Cinema, Inc.
One AMC Way
11500 Ash Street
Leawood, KS 66211
© Copyright 2018 American Multi-Cinema, Inc.

No.	Date	Description

Project Issue Date: 05/22/2018

KEY PLAN:

SHEET TITLE:
ELEVATIONS - AUDITORIUMS

SHEET NUMBER:
A236

Order Plans @ WWW.LDLine.com