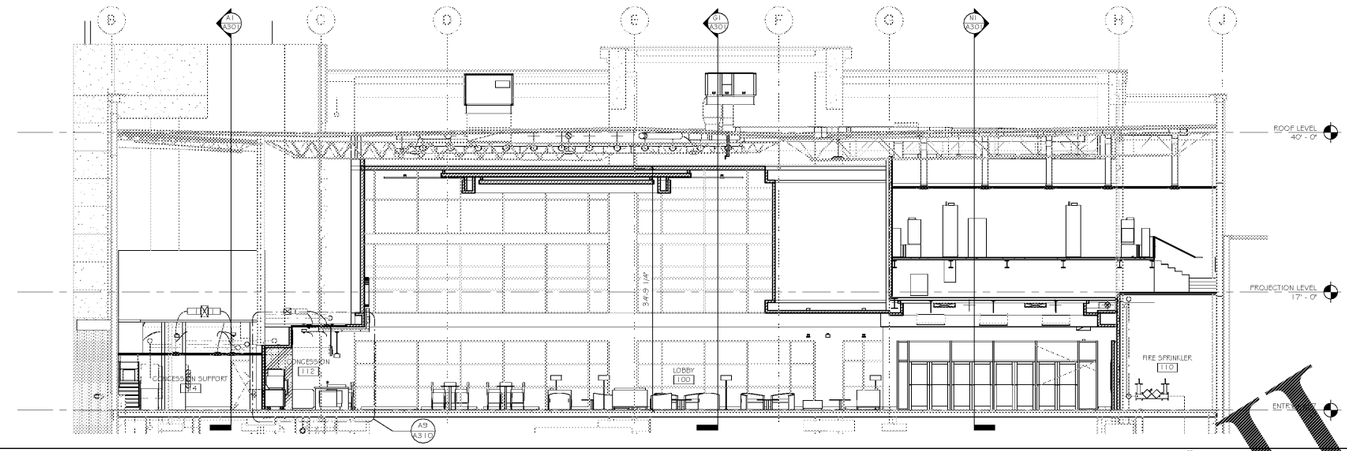

P1 BUILDING SECTION

1/8" = 1'-0"

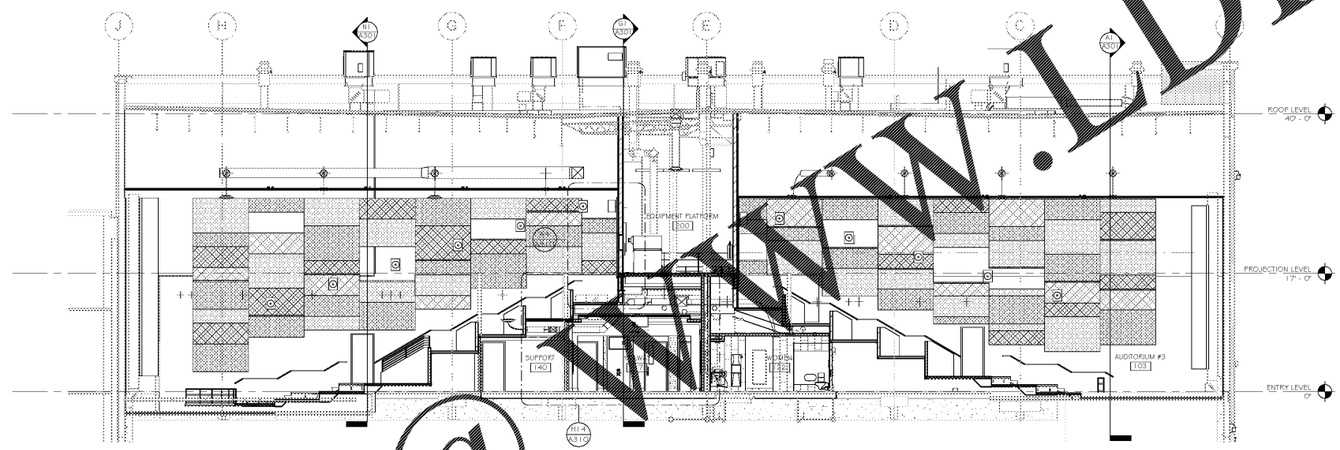

G1 BUILDING SECTION

1/8" = 1'-0"

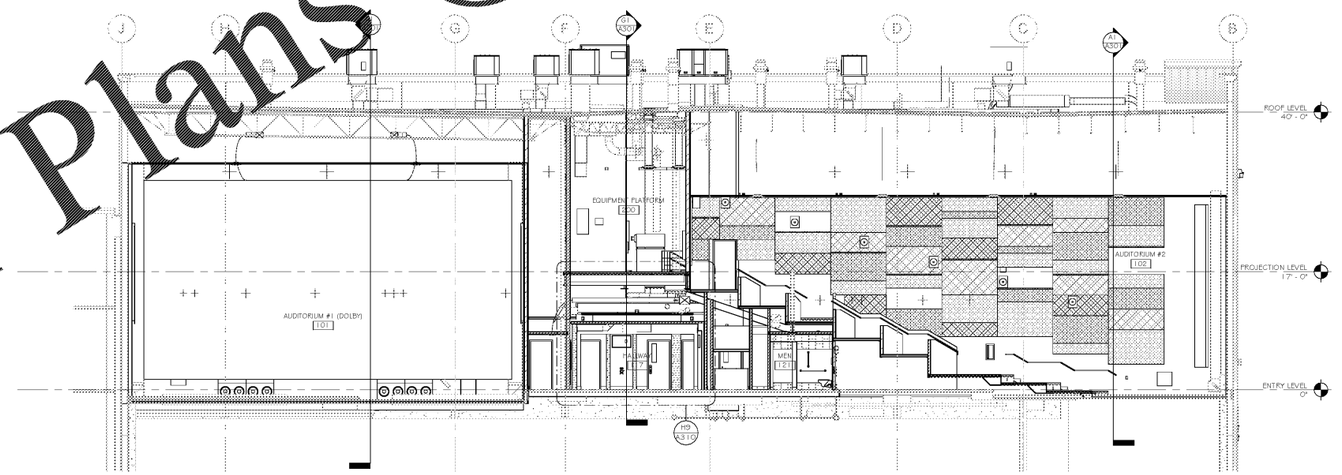

A1 BUILDING SECTION

1/8" = 1'-0"

STATE OF GEORGIA
CHRIS LOCKE
CERTIFICATE NO. 31078
REGISTERED ARCHITECT

SIGNATURE DATE: 05/22/2018

LOCKE
ARCHITECTURE
14 West 3rd Street Suite 100
Hazlehurst, MS 39083
(P) 816.421.0301
(F) 816.421.1051

SHEET LEGEND

G000's GENERAL INFORMATION & SCOPE OF WORK
A100's EGRESS / ADA PLANS & DETAILS

A100's FLOOR PLANS & CEILING PLANS
A200's EXTERIOR & INTERIOR ELEVATIONS
A300's BUILDING SECTIONS
A400's ENLARGED PLANS
A600's EXTERIOR & INTERIOR DETAILS
A800's DOOR SCHEDULE, DOOR DETAILS, FINISH SCHEDULE, FINISH PLANS
Q100's AUDITORIUM SIGHT LINE SECTIONS

S's STRUCTURAL
M's MECHANICAL
P's PLUMBING
E's ELECTRICAL
W's WAYFINDING DETAILS
FE's CASEWORK & EQUIPMENT
PLF's PLF AUDITORIUM

AMC MADISON YARDS 8

AMC NEW BUILD
905 MEMORIAL DR SE
ATLANTA, GA 30316

American Multi-Cinema, Inc.
One AMC Way
11500 Ash Street
Leawood, KS 66211

© Copyright 2018 American Multi-Cinema, Inc.

No.	Date	Description

Project Issue Date: 05/22/2018

KEY PLAN:

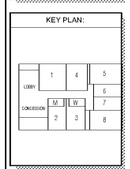

SHEET TITLE:
BUILDING SECTIONS

SHEET NUMBER:
A302

WWW.LDILine.com
Order Plans @