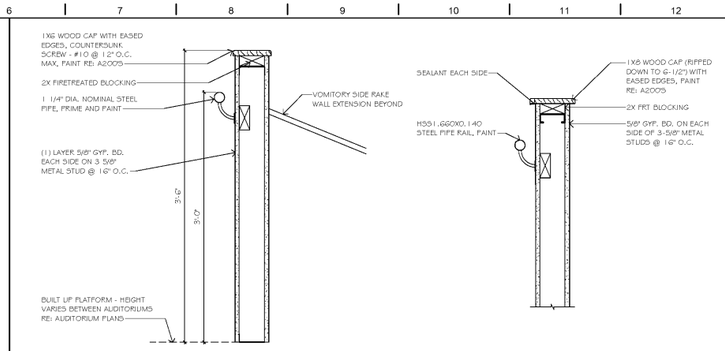

Q6 RAKE WALL DETAIL

1 1/2" = 1'-0"

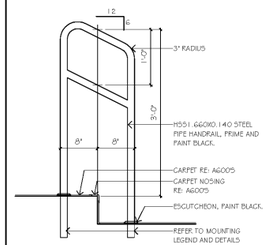

CENTER STAIR ONLY

Q13 SINGLE STAIR RAIL DETAIL

1" = 1'-0"

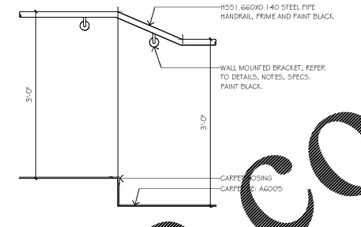

EDGE OF STAIR ASSY. - LANDING AND FLOOR MOUNT

Q16 SINGLE STAIR RAIL DETAIL

1" = 1'-0"

K6 NOT USED

N.T.S.

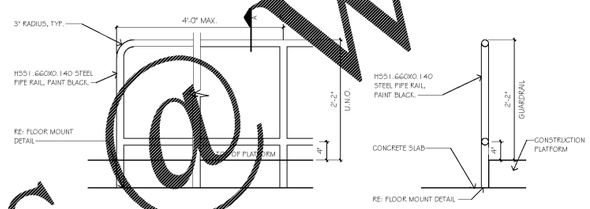

F1 NOT USED

N.T.S.

F6 FLOOR MOUNT RAIL DETAIL

1" = 1'-0"

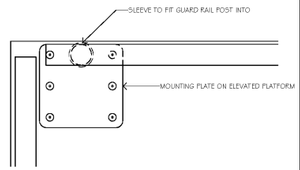

F13 REMOVABLE GUARD RAIL PLAN

3" = 1'-0"

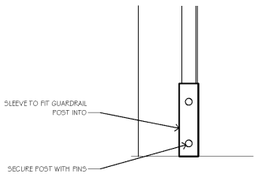

F16 REMOVABLE GUARD RAIL ELEVATION

3" = 1'-0"

RAIL NOTES:

1. ALL RAILS ARE TO BE PROVIDED BY AND INSTALLED BY THE GENERAL CONTRACTOR.
2. GRIND ALL ROUGH AREAS AND CONNECTIONS PRIOR TO PRIMING.
3. ESCUTCHEONS ARE TO BE PROVIDED AT ALL CONNECTION POINTS.
4. ALL VISIBLE METAL PLATES, STEEL PIPE RAILS, BRACKETS, AND ESCUTCHEONS ARE TO BE PRIMED AND PAINTED BLACK.
5. ALL WALL MOUNTED RAILINGS ARE TO RETURN TO WALLS AT ALL ENDS.
6. ALL VERTICAL AND HORIZONTAL RAILS ARE TO MEET ALL ASPECTS OF AMERICANS WITH DISABILITY ACT (ADA) AND LOCALLY ADOPTED CODES.
7. PROVIDE CONTINUOUS BLOCKING BEHIND ALL WALL MOUNTED HANDRAILS.
8. HANDRAILS AND GUARDS SHALL BE DESIGNED TO RESIST A CONCENTRATED LOAD OF 50 POUNDS PER LINEAR FOOT APPLIED IN ANY DIRECTION AT THE TOP AND TO TRANSMIT THIS LOAD THROUGH THE SUPPORTS TO THE STRUCTURE.
9. REFER TO A1005 FOR SPECIFICATION. RAIL EXTENSIONS FOR SLOPED RAILS AND

A1 RAIL NOTES

N.T.S.

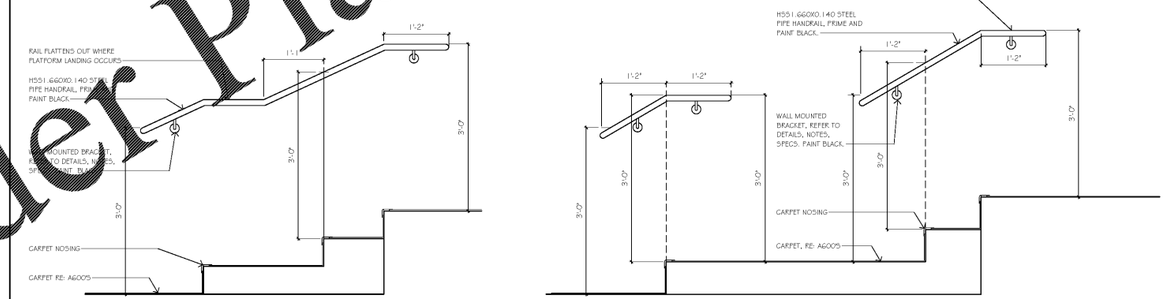

A3 STAIR HANDRAIL DETAIL

1" = 1'-0"

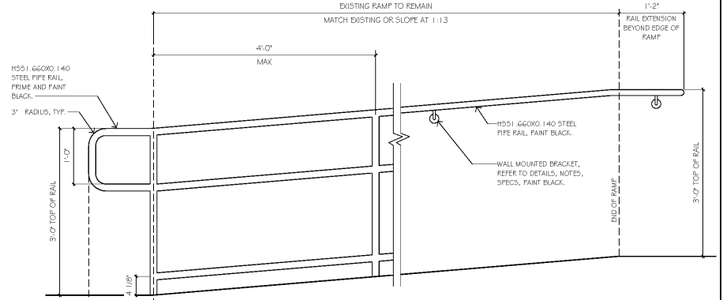

A13 RAMP HANDRAIL DETAIL

1" = 1'-0"

Order Plans @ WWW.LDILine.com

STATE OF GEORGIA
CERTIFICATE NO. 1
REGISTERED ARCHITECT

EXPIRE DATE: 12/31/2018

LICKE
ARCHITECTURE

144 West 3rd Street Suite 100
Kansas City, MO 64105
(P) 816.421.0301
(F) 816.421.1051

SHEET LEGEND

G000's	GENERAL INFORMATION & SCOPE OF WORK
N100's	EGRESS / ADA PLANS & DETAILS
A100's	FLOOR PLANS & CEILING PLANS
A200's	EXTERIOR & INTERIOR ELEVATIONS
A300's	BUILDING SECTIONS
A400's	ENLARGED PLANS
A600's	EXTERIOR & INTERIOR DETAILS
A800's	DOOR SCHEDULE, DOOR DETAILS, FINISH SCHEDULE, FINISH PLANS
Q100's	AUDITORIUM SIGHT LINE SECTIONS
S's	STRUCTURAL
M's	MECHANICAL
P's	PLUMBING
E's	ELECTRICAL
WF's	WAYFINDING DETAILS
FS's	CASEWORK & EQUIPMENT
PLF's	PLF AUDITORIUM

AMC MADISON YARDS 8

AMC NEW BUILD
905 MEMORIAL DR SE
ATLANTA, GA 30316

amc

American Multi-Cinema, Inc.
One AMC Way
11500 Ash Street
Leawood, KS 66211

© Copyright 2018 - American Multi-Cinema, Inc.

No.	Date	Description

Project Issue Date: 05/22/2018

KEY PLAN:

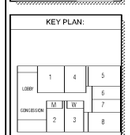

SHEET TITLE:

RAILING DETAILS

SHEET NUMBER:

A511