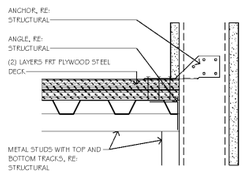

R1 AUDITORIUM KNEE WALL ANCHOR DETAIL

3" = 1'-0"

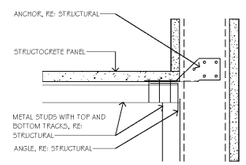

N1 AUDITORIUM KNEE WALL ANCHOR DETAIL

3" = 1'-0"

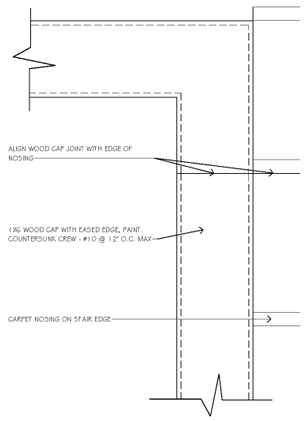

N6 AUDITORIUM KNEE WALL PLAN DETAIL

3" = 1'-0"

H10 NOT USED

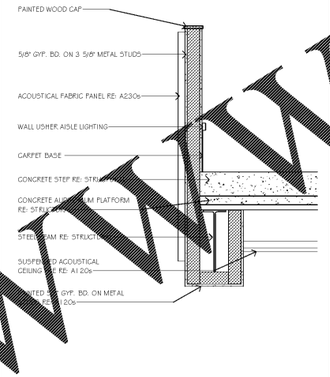

H10 RAKE WALL SECTION

3/4" = 1'-0"

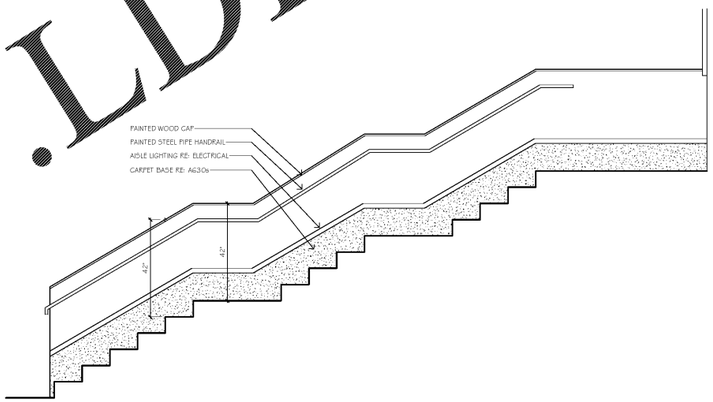

H13 RAKE WALL ELEVATION

1/2" = 1'-0"

E10 NOT USED

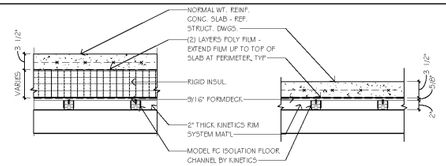

E15 ACOUSTICAL FLOOR SLAB DETAIL

1" = 1'-0"

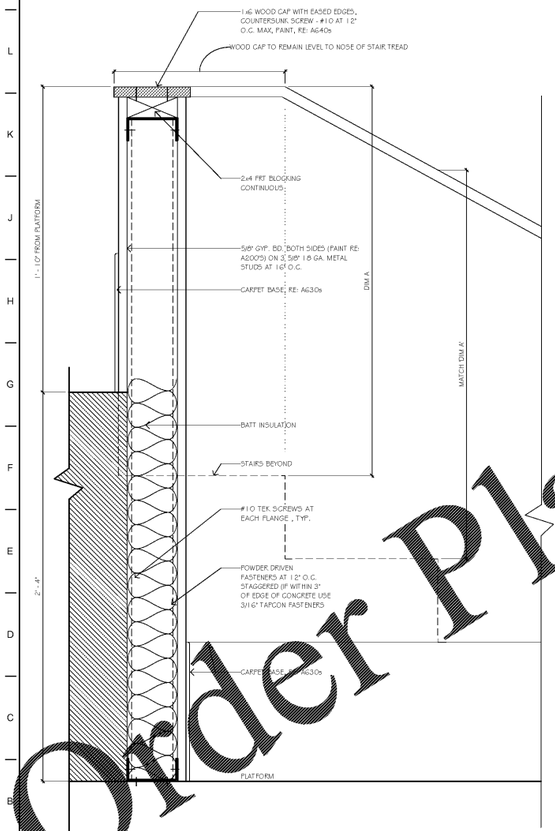

A1 AUDITORIUM KNEE WALL DETAIL

3" = 1'-0"

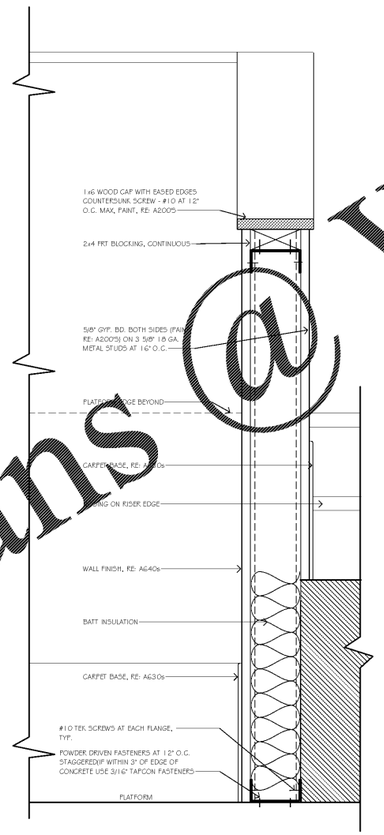

A6 AUDITORIUM KNEE WALL @ STAIR DETAIL

3" = 1'-0"

A10 NOT USED

STATE OF GEORGIA
CERTIFICATE NO. 1
REGISTERED ARCHITECT

EXPIRATION DATE: 6/30/18

LICKE
ARCHITECTURE

14 West 3rd Street Suite 100
Kansas City, MO 64105
(P) 816.421.0101
(F) 816.421.1051

SHEET LEGEND

G000's GENERAL INFORMATION & SCOPE OF WORK
N100's EGRESS / ADA PLANS & DETAILS

A100's FLOOR PLANS & CEILING PLANS
A200's EXTERIOR & INTERIOR ELEVATIONS
A500's BUILDING SECTIONS
A400's ENLARGED PLANS
A600's EXTERIOR & INTERIOR DETAILS
A800's DOOR SCHEDULE, DOOR DETAILS, FINISH SCHEDULE, FINISH PLANS
Q100's AUDITORIUM SIGHT LINE SECTIONS

S's STRUCTURAL
M's MECHANICAL
P's PLUMBING
E's ELECTRICAL
WF's WAYFINDING DETAILS
FS's CASEWORK & EQUIPMENT
PLF's PLF AUDITORIUM

AMC MADISON YARDS 8

AMC NEW BUILD
905 MEMORIAL DR SE
ATLANTA, GA 30316

amc
American Multi-Cinema, Inc.
One AMC Way
11500 Ash Street
Leawood, KS 66211

© Copyright 2018 American Multi-Cinema, Inc

No.	Date	Description

Project Issue Date: 05/22/2018

KEY PLAN:

SHEET TITLE:
PLATFORM DETAILS

SHEET NUMBER:
A512

WWW.LDILine.com
Order Plans @