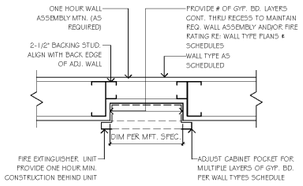

P1 | RECESSED FIRE EXTINGUISHER DETAIL

1 1/2" = 1'-0"

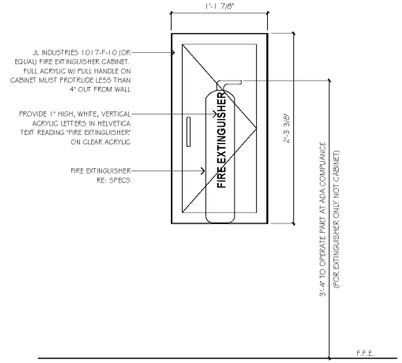

G1 | FIRE EXTINGUISHER ELEVATION

1 1/2" = 1'-0"

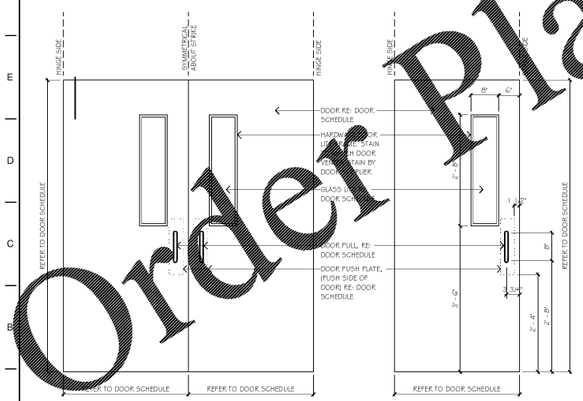

A1 | AUDITORIUM DOOR ELEVATION

3/4" = 1'-0"

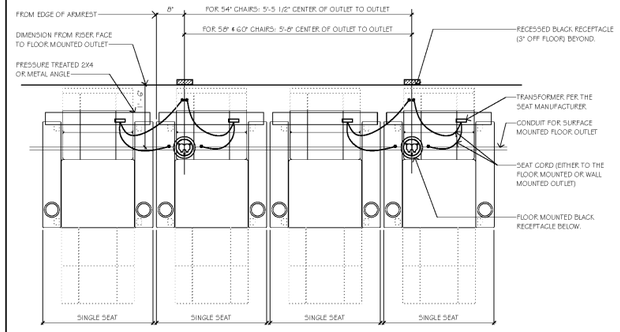

Q6 | OUTLET LOCATION FOR RECLINERS

3/4" = 1'-0"

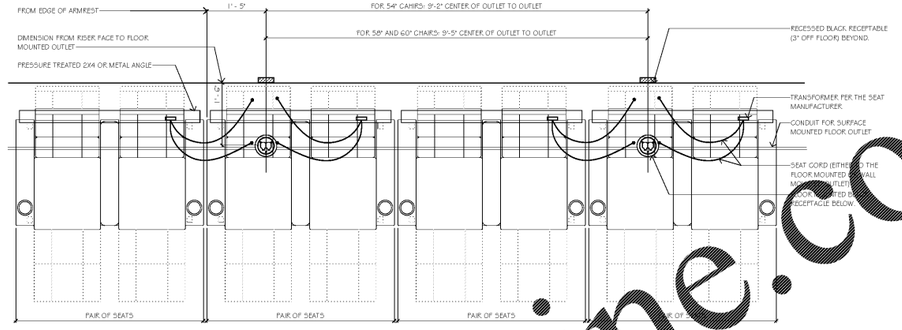

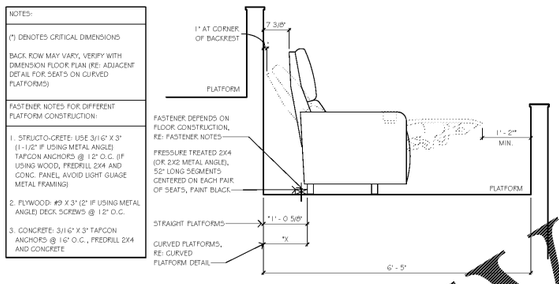

K6 | CHAIR STOP SECTION

3/4" = 1'-0"

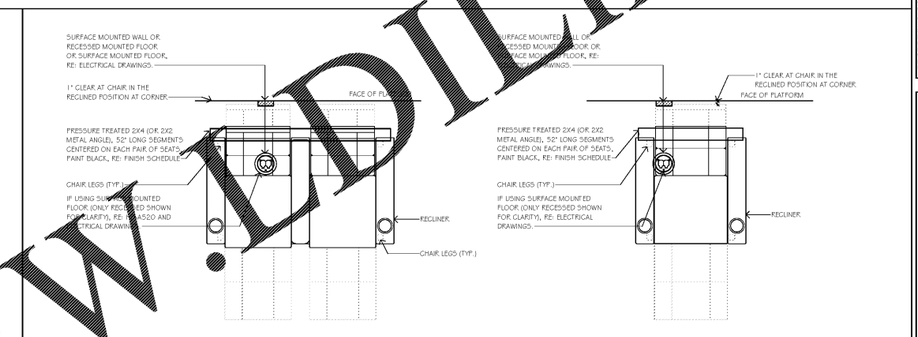

K12 | CHAIR STOP & OUTLET FOR RECLINERS - STRAIGHT PLATFORMS

3/4" = 1'-0"

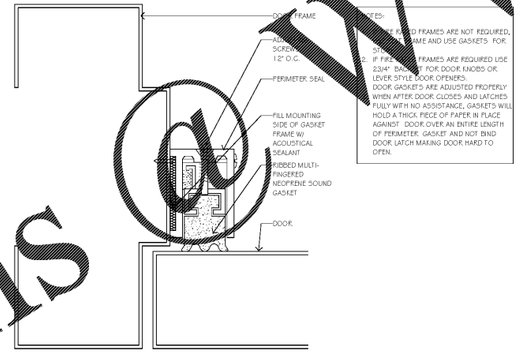

E6 | AUDITORIUM EXIT DOOR GASKET

12" = 1'-0"

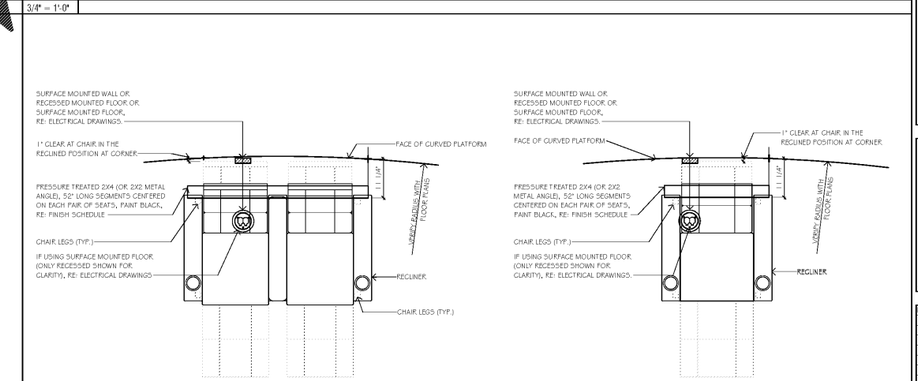

E12 | CHAIR STOP & OUTLET FOR RECLINER PAIRS

3/4" = 1'-0"

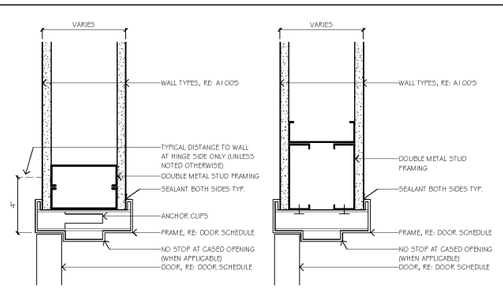

A6 | HEAD/JAMB DETAILS

3" = 1'-0"

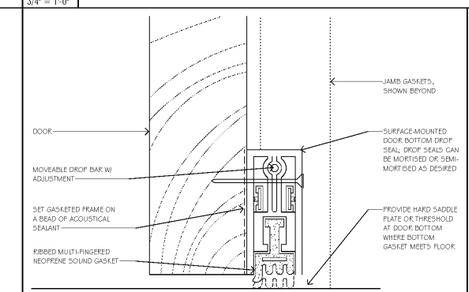

A12 | AUDITORIUM EXIT DOOR GASKET

12" = 1'-0"

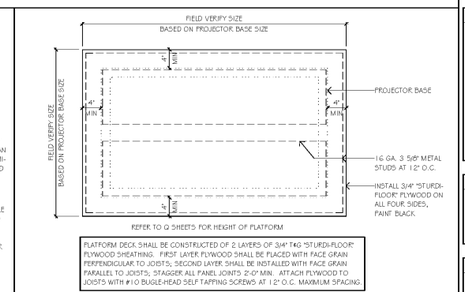

A16 | AUDITORIUM PLATFORM DETAIL

1" = 1'-0"

STATE OF GEORGIA — CHRISTOPHER LOCKE — CERTIFICATE NO. 031718 — REGISTERED ARCHITECT

SIGNATURE DATE: 05/22/2018

LOCKE ARCHITECTURE

14 West 3rd Street Suite 100
Kansas City, MO 64105
(P) 816.421.0101
(F) 816.421.1051

SHEET LEGEND

G000's	GENERAL INFORMATION & SCOPE OF WORK
N100's	EGRESS / ADA PLANS & DETAILS
A100's	FLOOR PLANS & CEILING PLANS
A200's	EXTERIOR & INTERIOR ELEVATIONS
A300's	BUILDING SECTIONS
A400's	ENLARGED PLANS
A600's	EXTERIOR & INTERIOR DETAILS
A800's	DOOR SCHEDULE, DOOR DETAILS, FINISH SCHEDULE, FINISH PLANS
Q100's	AUDITORIUM SIGHT LINE SECTIONS
S's	STRUCTURAL
M's	MECHANICAL
P's	PLUMBING
E's	ELECTRICAL
W's	WAYFINDING DETAILS
FB's	DASHWORK & EQUIPMENT
PLF's	PLF AUDITORIUM

AMC MADISON YARDS 8

AMC NEW BUILD
905 MEMORIAL DR SE
ATLANTA, GA 30316

amc

American Multi-Cinema, Inc.
One AMC Way
11500 Ash Street
Leawood, KS 66211

© Copyright 2018 American Multi-Cinema, Inc

No.	Date	Description

Project Issue Date: 05/22/2018

KEY PLAN:

SHEET TITLE:
AUDITORIUM DETAILS

SHEET NUMBER:
A520

Order Plans @ www.DIline.com