


A: ABOVE GYP PORTAL

## R1 AUDITORIUM ENTRY PYLON PLAN SECTIONS -AUD #2 (SIM), #3 & #4

1 1/2" = 1'-0"

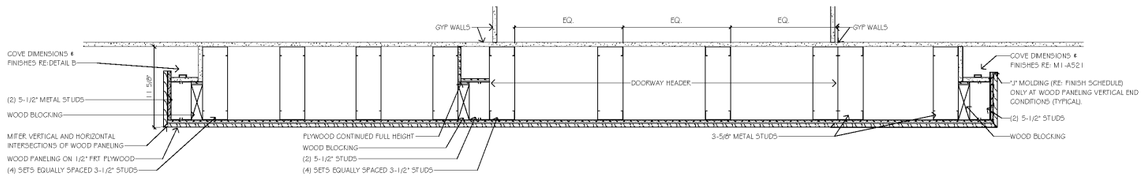


B: THROUGH LCD

## M1 AUDITORIUM ENTRY PYLON PLAN SECTIONS -AUD #2 (SIM), #3 & #4

1 1/2" = 1'-0"

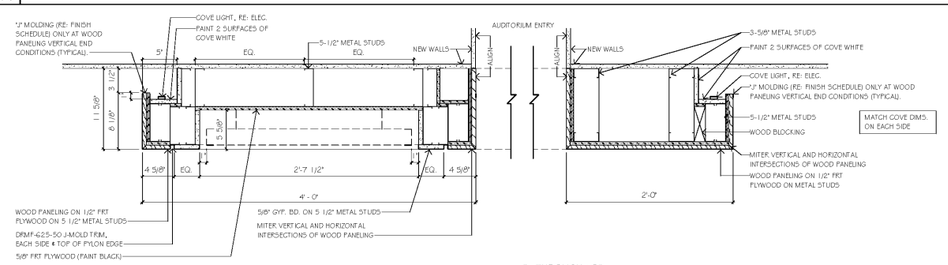


## H1 AUDITORIUM ENTRY PYLON PLAN SECTIONS

1 1/2" = 1'-0"

## H5 NOT USED

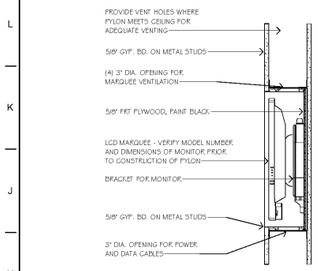


## A1 AUDITORIUM PYLON ELEVATIONS - AUD. #2 (SIM), #3, & #4

3/4" = 1'-0"

## R11 AUDITORIUM ENTRY PYLON PLAN SECTIONS -AUD #5 (MIRRORED) & #8

1 1/2" = 1'-0"

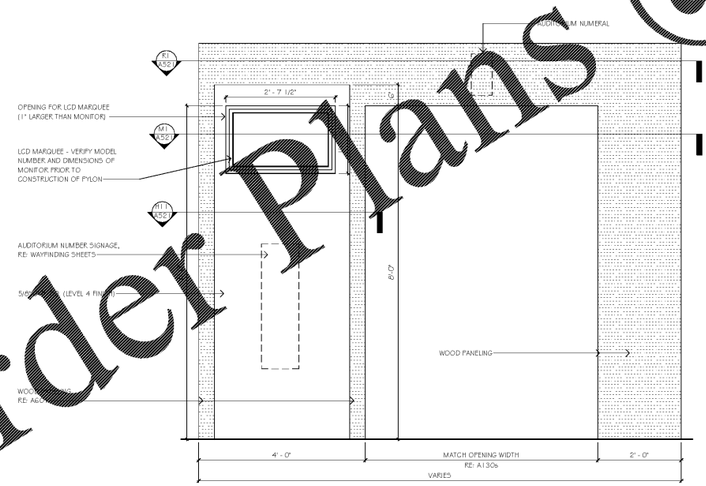


A: ABOVE GYP PORTAL

## M11 AUDITORIUM ENTRY PYLON PLAN SECTIONS -AUD #5 (MIRRORED) & #8

1 1/2" = 1'-0"

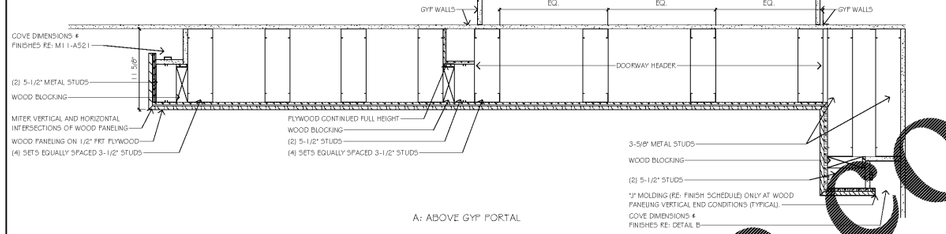


B: THROUGH LCD




C: THROUGH PORTAL
BELOW LCD MARQUEE, TYP.

## H11 AUDITORIUM ENTRY PYLON PLAN SECTIONS

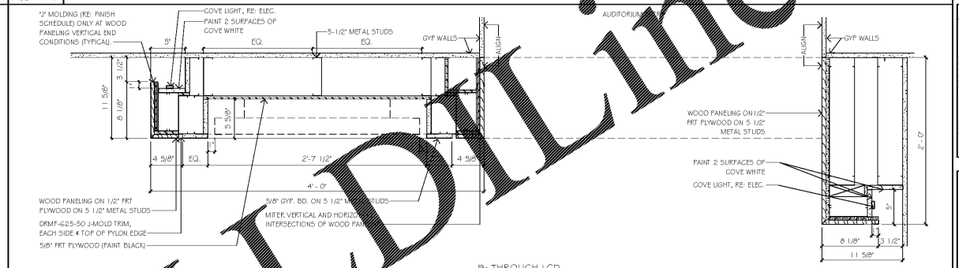1 1/2" = 1'-0"

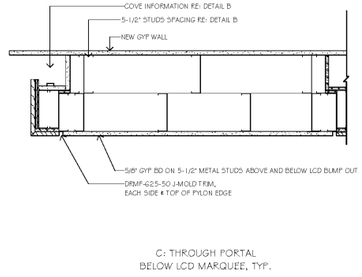


## A11 AUDITORIUM PYLON ELEVATIONS - AUD. #5 & #8

3/4" = 1'-0"

Order Plans @ WWW.LDLine.com

STATE OF GEORGIA
CHRISTOPHER J. LACKE
CERTIFICATE NO. 31218
REGISTERED ARCHITECT

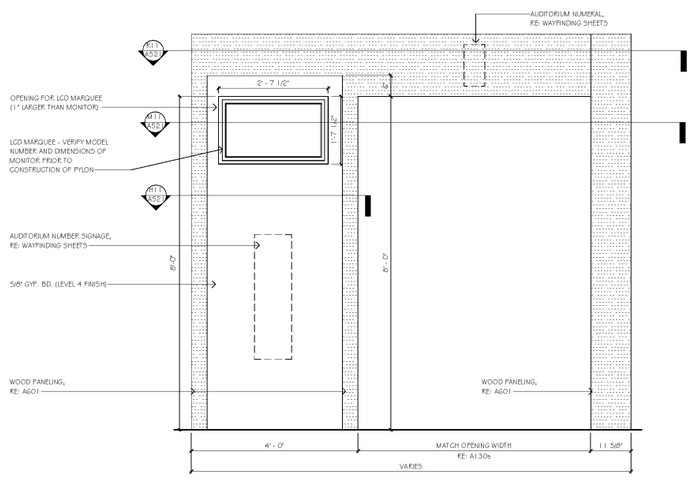EXPIRATION DATE: 12/31/2018

LACKE ARCHITECTURE

14 West 3rd Street Suite 100
Kansas City, MO 64105
(P) 816.421.0101
(F) 816.421.1051

**SHEET LEGEND**

G000's GENERAL INFORMATION & SCOPE OF WORK
N100's EGRESS / ADA PLANS & DETAILS
A100's FLOOR PLANS & CEILING PLANS
A200's EXTERIOR & INTERIOR ELEVATIONS
A500's BUILDING SECTIONS
A600's ENLARGED PLANS
A650's EXTERIOR & INTERIOR DETAILS
A800's DOOR SCHEDULE, DOOR DETAILS, FINISH SCHEDULE, FINISH PLANS
Q100's AUDITORIUM SIGHT LINE SECTIONS
S's STRUCTURAL
M's MECHANICAL
P's PLUMBING
E's ELECTRICAL
WF's WAYFINDING DETAILS
FF's CASEWORK & EQUIPMENT
PLF's PLF AUDITORIUM

# AMC MADISON YARDS 8

AMC NEW BUILD
905 MEMORIAL DR SE
ATLANTA, GA 30316

American Multi-Cinema, Inc.
One AMC Way
11500 Ash Street
Leawood, KS 66211

© Copyright 2018 American Multi-Cinema, Inc.

| No. | Date | Description |
|---|---|---|

Project Issue Date: 05/22/2018

KEY PLAN:

SHEET TITLE:
AUDITORIUM DETAILS

SHEET NUMBER:
A521