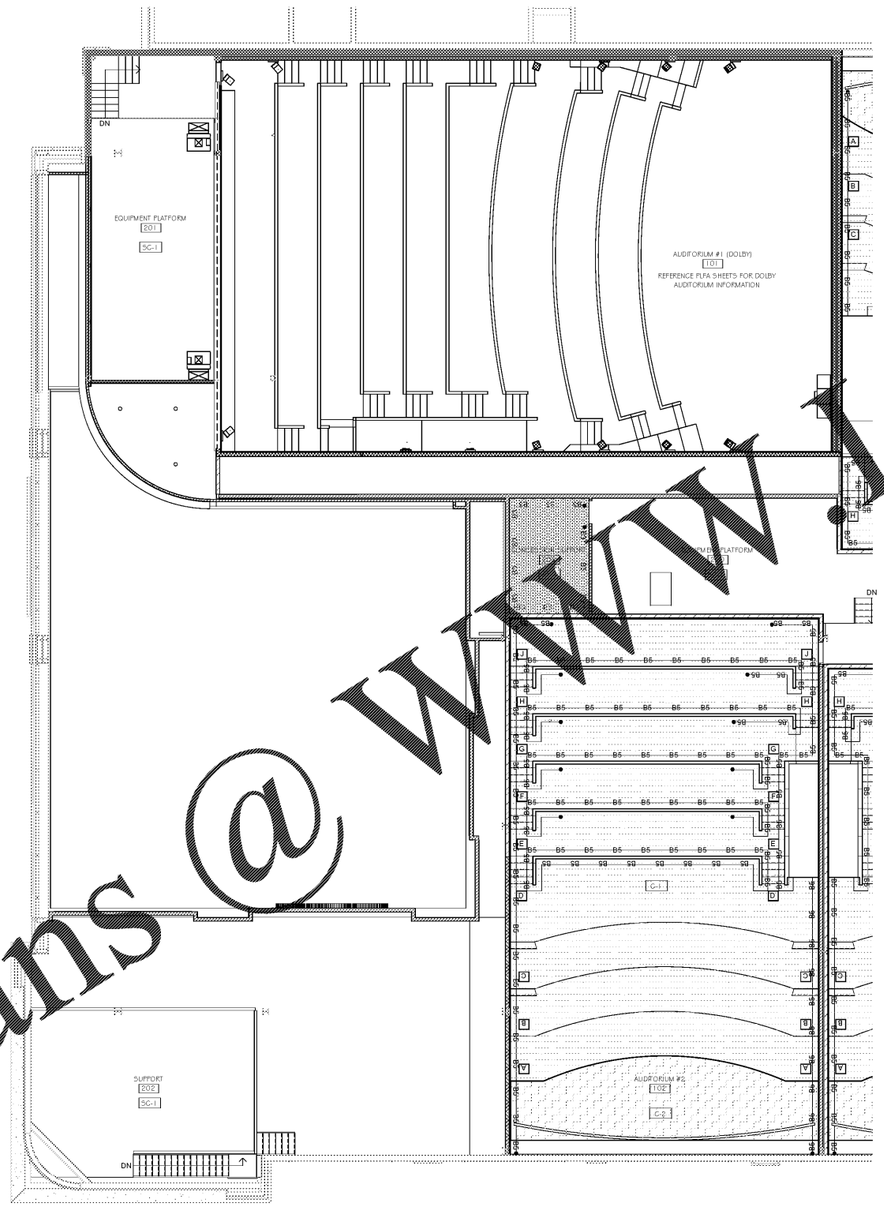

WALL BASE IDENTIFICATION		
~~B1~~	~~B1~~	PTB-1 TILE BASE
~~B2~~	~~B2~~	PTB-G TILE BASE
~~B3~~	~~B3~~	GTB-1 TILE BASE
~~B4~~	~~B4~~	PTB-4 TILE BASE
~~B5~~	~~B5~~	CB-1 CARPET BASE (AUDITORIUMS ONLY)
~~B6~~	~~B6~~	NOT USED

R18 | WALL BASE LEGEND

1/4" = 1'-0"

CARPET ROW IDENTIFICATION LETTERS

A

NOTE
1. GOLD LETTERS 7-1/2" TALL IN BROWN 10" SQUARE BOX WITH 2" GOLD FRAME, FONT: BERTHOLD AKZIDENZ GROTESK MEDIUM EXTENDED.
2. SEE FINISH LEGEND FOR MANUFACTURERS INFORMATION.
3. RE: SPECS FOR LAYOUT TILE REQUIREMENTS.

CARPET IDENTIFICATION PATTERNS

C-1 - AUDITORIUMS*

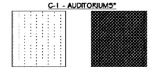

C-2 - FRONT OF AUDITORIUMS

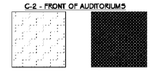

C-3 - HALLWAYS

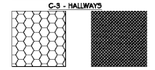

C-4 - HALLWAYS

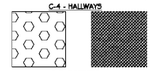

C-5 -BORDERS

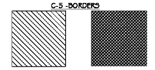

C-6 - ENTRY VESTIBULES

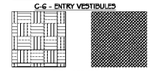

C-7 - OFFICES

NOTE *: LINEAR HATCH PATTERN INDICATES DIRECTION OF CARPET PATTERN

FLOOR TILE

TILE FT-1 12x24 LOBBY FIELD TILE STACKED	TILE FT-2 12x24 LOBBY ACCENT TILE / RK FLOOR TILE STACKED
TILE FT-4 6x36 BAR FLOOR TILE 1/3 RUNNING BOND	TILE FT-6 12x24 AUD ENTRY TRASH ALCOVE TILE STACKED
TILE GT-1 6x6 SUPPORT STACKED	TILE LVT-1 9x59 BREAK ROOM STAGGERED

STATE OF GEORGIA
CHAD LICKE
CERTIFICATE NO. 31611
REGISTERED ARCHITECT

SIGNATURE DATE: 05/22/18

LICKE
ARCHITECTURE
14 West 3rd Street Suite 100
Kansas City, MO 64105
(P) 816.421.0101
(F) 816.421.1051

SHEET LEGEND

G000's	GENERAL INFORMATION & SCOPE OF WORK
N100's	EGRESS / ADA PLANS & DETAILS
A100's	FLOOR PLANS & CEILING PLANS
A200's	EXTERIOR & INTERIOR ELEVATIONS
A300's	BUILDING SECTIONS
A400's	ENLARGED PLANS
A500's	EXTERIOR & INTERIOR DETAILS
A600's	DOOR SCHEDULE, DOOR DETAILS, FINISH SCHEDULE, FINISH PLANS
Q100's	AUDITORIUM SIGHT LINE SECTIONS
S's	STRUCTURAL
M's	MECHANICAL
P's	PLUMBING
E's	ELECTRICAL
WF's	WAYFINDING DETAILS
FS's	CASEWORK & EQUIPMENT
PLF's	PLF AUDITORIUM

AMC MADISON YARDS 8
AMC NEW BUILD
905 MEMORIAL DR SE
ATLANTA, GA 30316

American Multi-Cinema, Inc.
One AMC Way
11500 Ash Street
Leawood, KS 66211
© Copyright 2018 American Multi-Cinema, Inc.

No.	Date	Description

Project Issue Date: 05/22/2018

KEY PLAN:

SHEET TITLE:
FINISH PLAN - PROJ LEVEL

SHEET NUMBER:
A622

A1 | FINISH FLOOR PLAN - PROJECTION LEVEL (AREA A)
1/8" = 1'-0"

NORTH

A18 | FLOOR FINISH NOTES
12" = 1'-0"

Order Plans @ WWW.LDILine.com