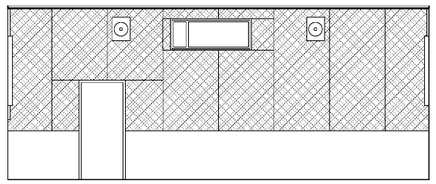

L1 | PORT WALL ELEVATION - AUDITORIUM #6

1/4" = 1'-0"

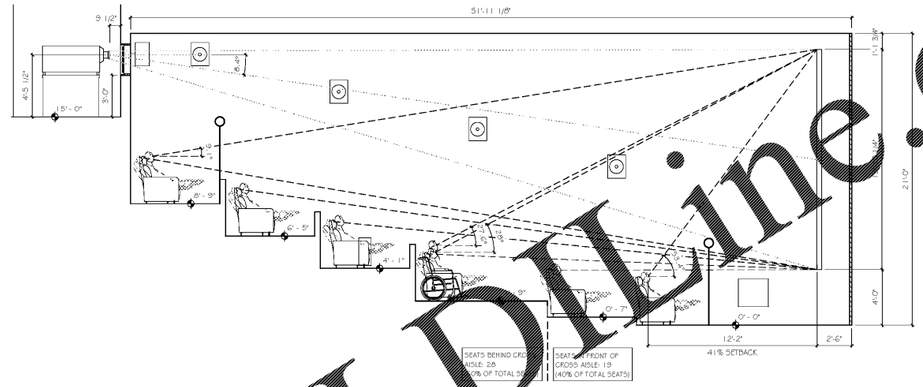

L9 | SIGHTLINE SECTION - AUDITORIUM #6

1/4" = 1'-0"

SCREEN CHART			
BOTTOM OF SCREEN	WIDTH	HEIGHT	SETBACK
4' - 0"	29' - 4"	15' - 10 1/4"	41%
FLAT	29'-4" H X 15'-10 1/4" H		
SCOPE	29'-4" H X 12'-5 3/4" H		
SCREEN TYPE	WHITE PERFORATED		

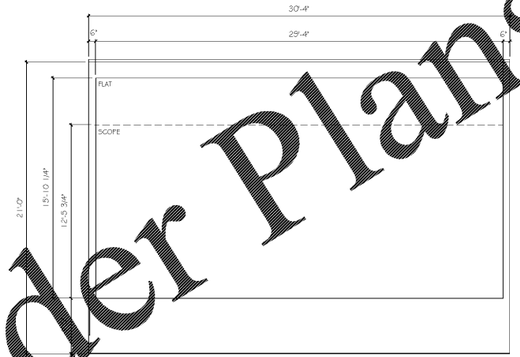

A1 | SCREEN WALL ELEVATION - AUDITORIUM #6

1/4" = 1'-0"

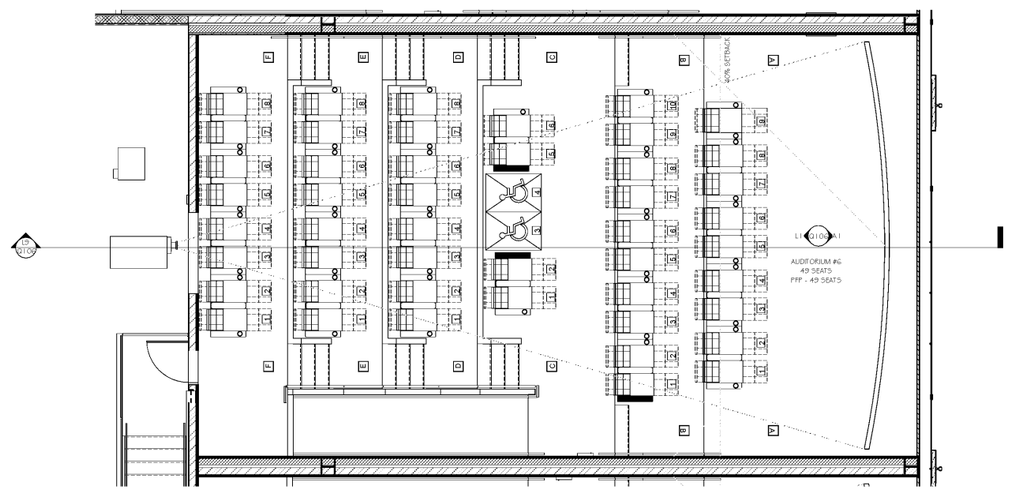

SEAT NUMBER DESIGNATION
ROW LETTER DESIGNATION

A9 | FLOOR PLAN - AUDITORIUM #6

1/4" = 1'-0"

Order Plans @ WWW.LDLine.com

STATE OF GEORGIA
CHRISTOPHER J. LICKE
CERTIFICATE NO. 040
REGISTERED ARCHITECT
EXPIRATION DATE: 12/31/18

LICKE
ARCHITECT

14 West 3rd Street Suite 100
Kansas City, MO 64105
(P) 816.421.0101
(F) 816.421.1051

SHEET LEGEND

G000's GENERAL INFORMATION & SCOPE OF WORK
N100's EGRESS / ADA PLANS & DETAILS

A100's FLOOR PLANS & CEILING PLANS
A200's EXTERIOR & INTERIOR ELEVATIONS
A500's BUILDING SECTIONS
A400's ENLARGED PLANS
A600's EXTERIOR & INTERIOR DETAILS
A800's DOOR SCHEDULE, DOOR DETAILS, FINISH SCHEDULE, FINISH PLANS
Q100's AUDITORIUM SIGHT LINE SECTIONS

S's STRUCTURAL
M's MECHANICAL
P's PLUMBING
E's ELECTRICAL
INT's WAYFINDING DETAILS
FS's CASEWORK & EQUIPMENT
PLF's PLF AUDITORIUM

AMC MADISON YARDS 8

AMC NEW BUILD
905 MEMORIAL DR SE
ATLANTA, GA 30316

American Multi-Cinema, Inc.
One AMC Way
11500 Ash Street
Leawood, KS 66211

© Copyright 2018 American Multi-Cinema, Inc.

No.	Date	Description

Project Issue Date: 05/22/2018

KEY PLAN:

SHEET TITLE:

AUDITORIUM SIGHTLINE STUDY

SHEET NUMBER:

Q106