PLAN NOTES

1. REFER TO ARCHITECTURAL DRAWINGS FOR PARTITION WALLS, DIMENSIONS, ETC. AND OTHER INFORMATION NOT SHOWN. COORDINATE ALL FLOOR SLAB DIMENSIONS WITH ARCH. DRAWINGS.

2. REFER TO ARCHITECTURAL DRAWINGS FOR EXACT LOCATIONS OF ALL RECESSED AND SLOPED FLOOR AREAS.

3. RE: ARCHITECTURAL FOR FLOOR DRAIN LOCATIONS AND CONCRETE SLAB SLOPE REQUIRED. RE: MECHANICAL FOR SIZE AND TYPE OF DRAINS. PROVIDE (4) 45 BARS AROUND PERIMETER.

4. RE: CORE AND SHELL PLANS FOR MEZZANINE/RISER COLUMN FOOTINGS.

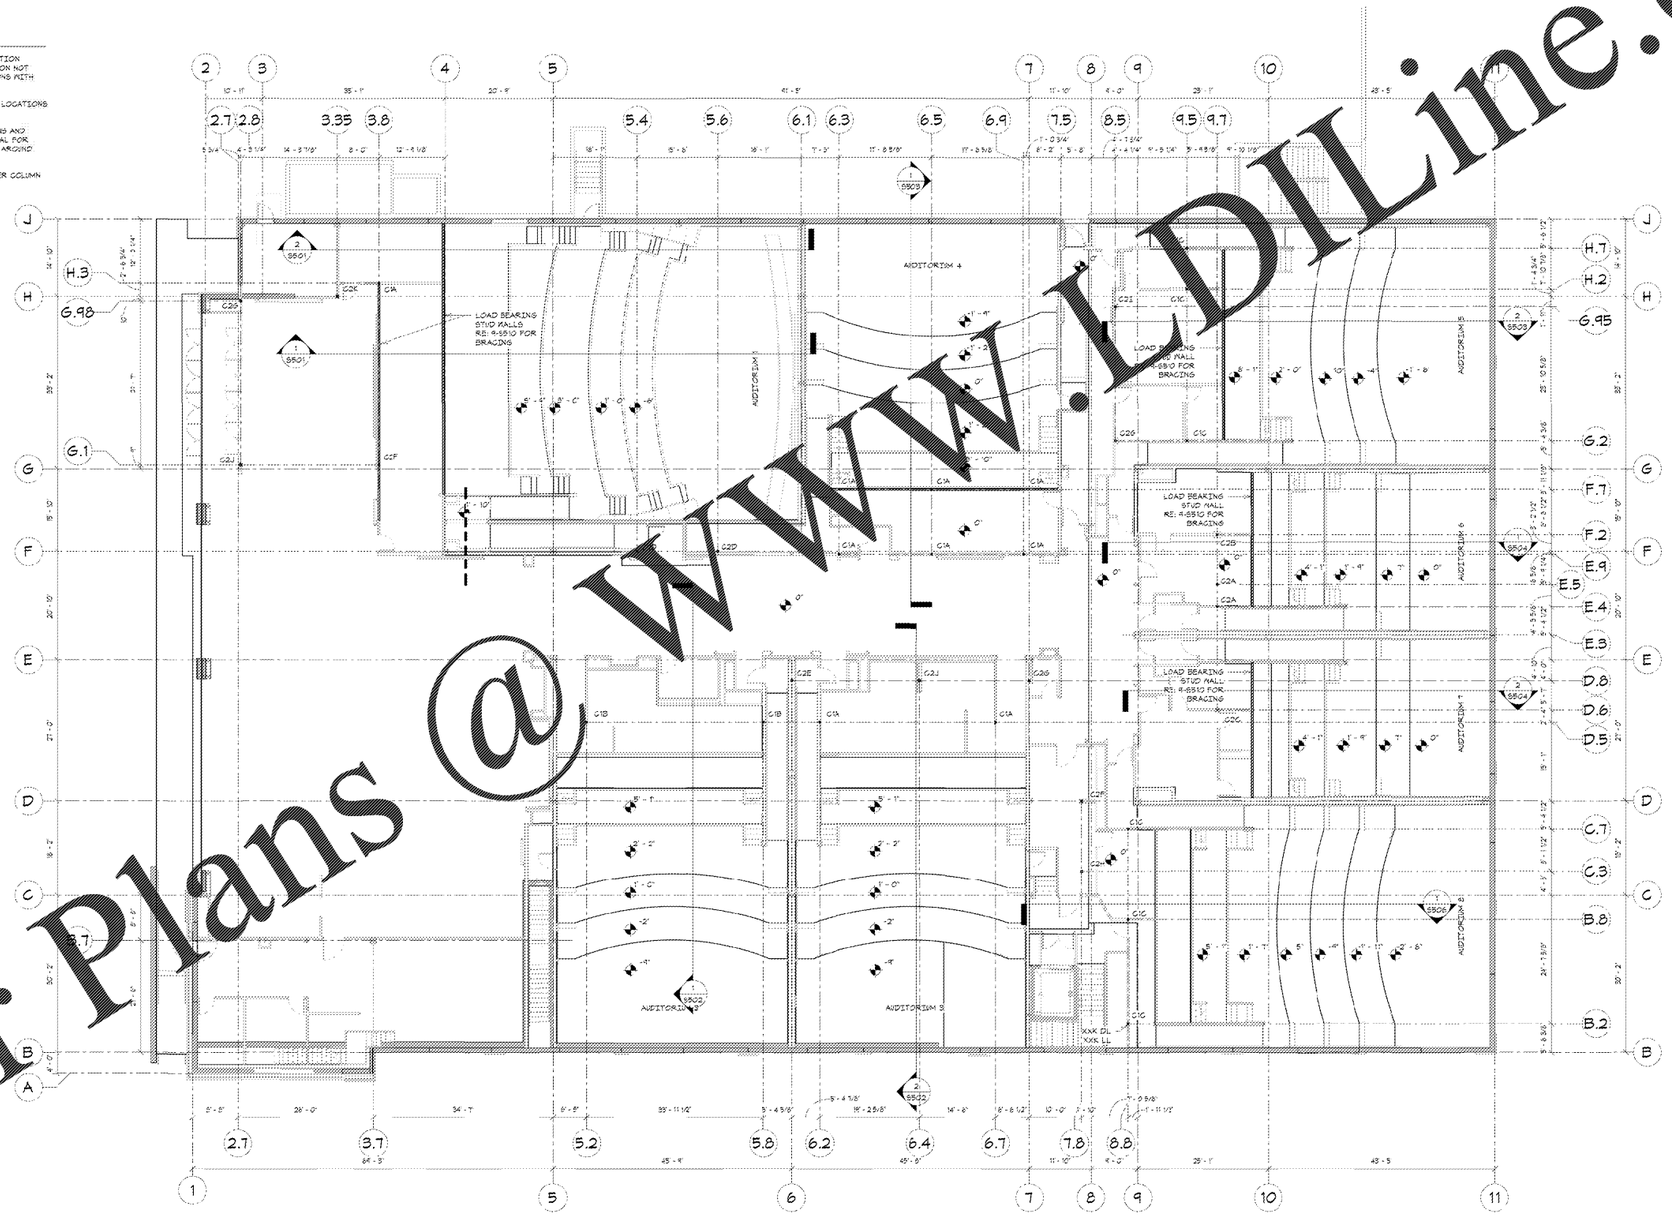

1 Entry Level Plan
3/32" = 1'-0"

Order Plans @ WWW.LDILine.com

GEORGIA
EXPIRE DATE: 12/31/2018

Morton & Schmidt Consulting Engineers, L.L.C.
Kansas City, MO • Atlanta, GA
111 East 11th Avenue
North Kansas City, MO 64116
Phone: (816) 421-4232
Fax: (816) 421-1650
www.mortonschmidt.com
M&S JOB NUMBER: 2017-2510

SHEET LEGEND

- 00001 GENERAL INFORMATION & CODE OF WORK
- 00002, 00003 C.M.U. PLANS & DETAILS
- A100's FLOOR PLANS & CEILING PLANS
- A200's EXTERIOR & INTERIOR ELEVATIONS
- A300's BUILDING SECTIONS
- A400's ENLARGED PLANS
- A500's SHOWCASE & WINDOW DETAILS
- A600's DOOR SCHEDULE, DOOR DETAILS, FINISH SCHEDULE, FINISH PLANS
- G100's FLOOR FROM SLAB LINE SECTIONS

- S's STRUCTURAL
- M's MECHANICAL
- P's PLUMBING
- E's ELECTRICAL
- T27's WATTHEDRGE DETAILS
- FS's FIXTURE & EQUIPMENT

AMC MADISON YARDS 8

AMC NEW BUILD
995 MEMORIAL DR SE
ATLANTA, GA 30316

American Multi-Cinema, Inc.
One AMC Way
11500 Ash Street
Leawood, KS 66211
© Copyright 2018 American Multi-Cinema, Inc.

No.	Date	Description

Project Issue Date: 05/22/2018

KEY PLAN:

SHEET TITLE:
ENTRY LEVEL PLAN

SHEET NUMBER:
S101