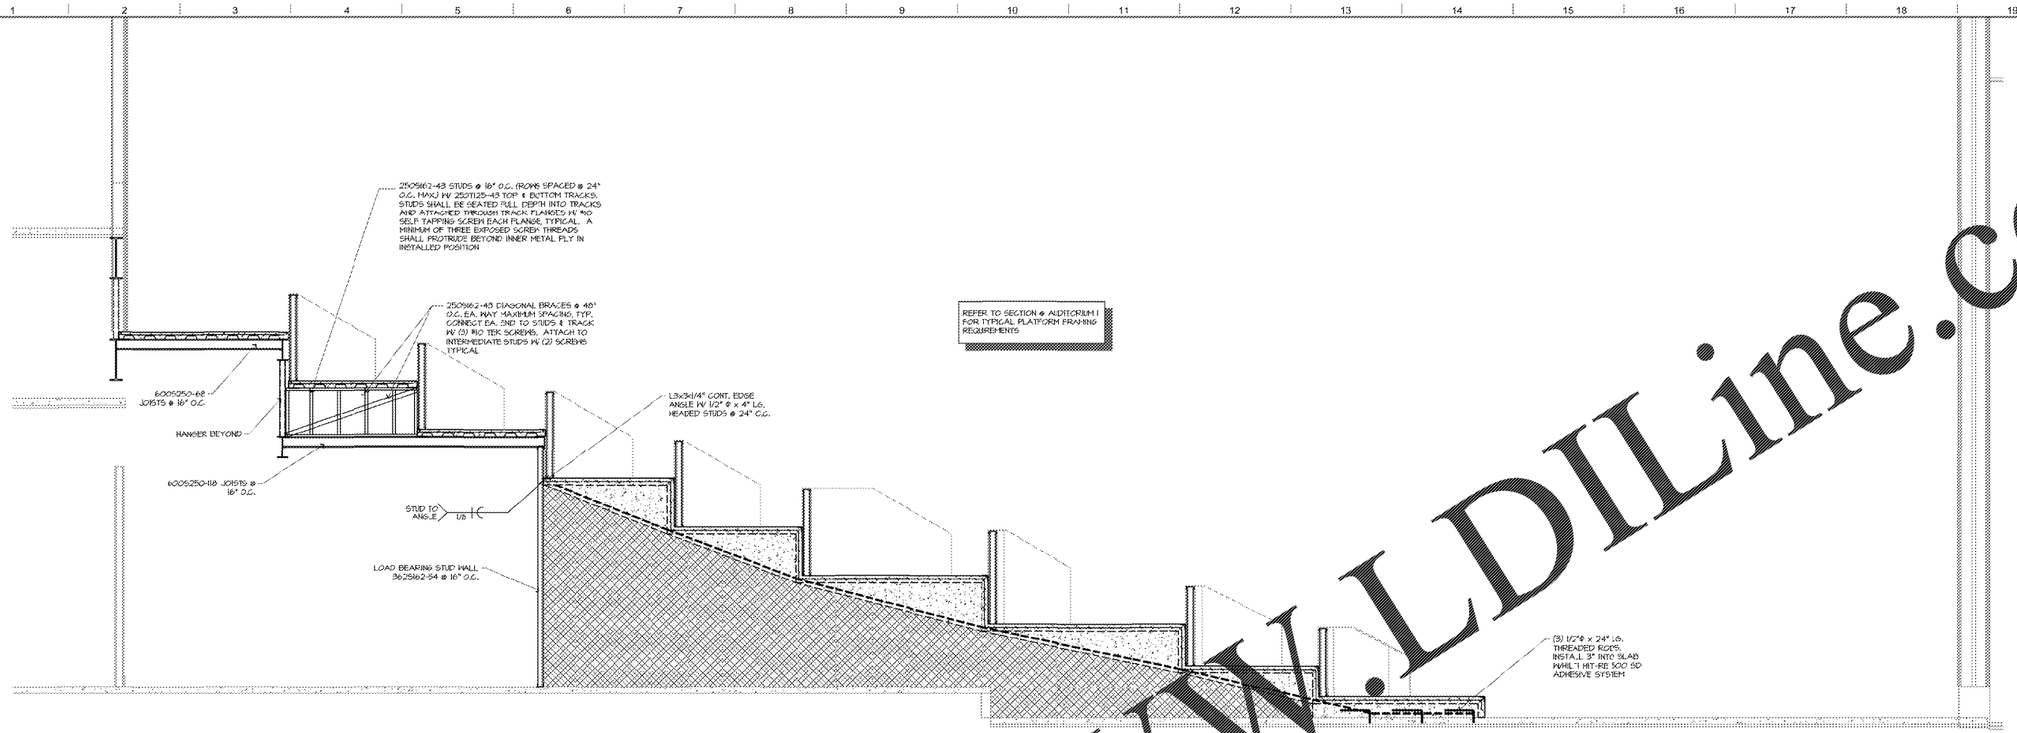

2 SECTION @ AUDITORIUM 1A

SCALE: 3/8" = 1'-0"

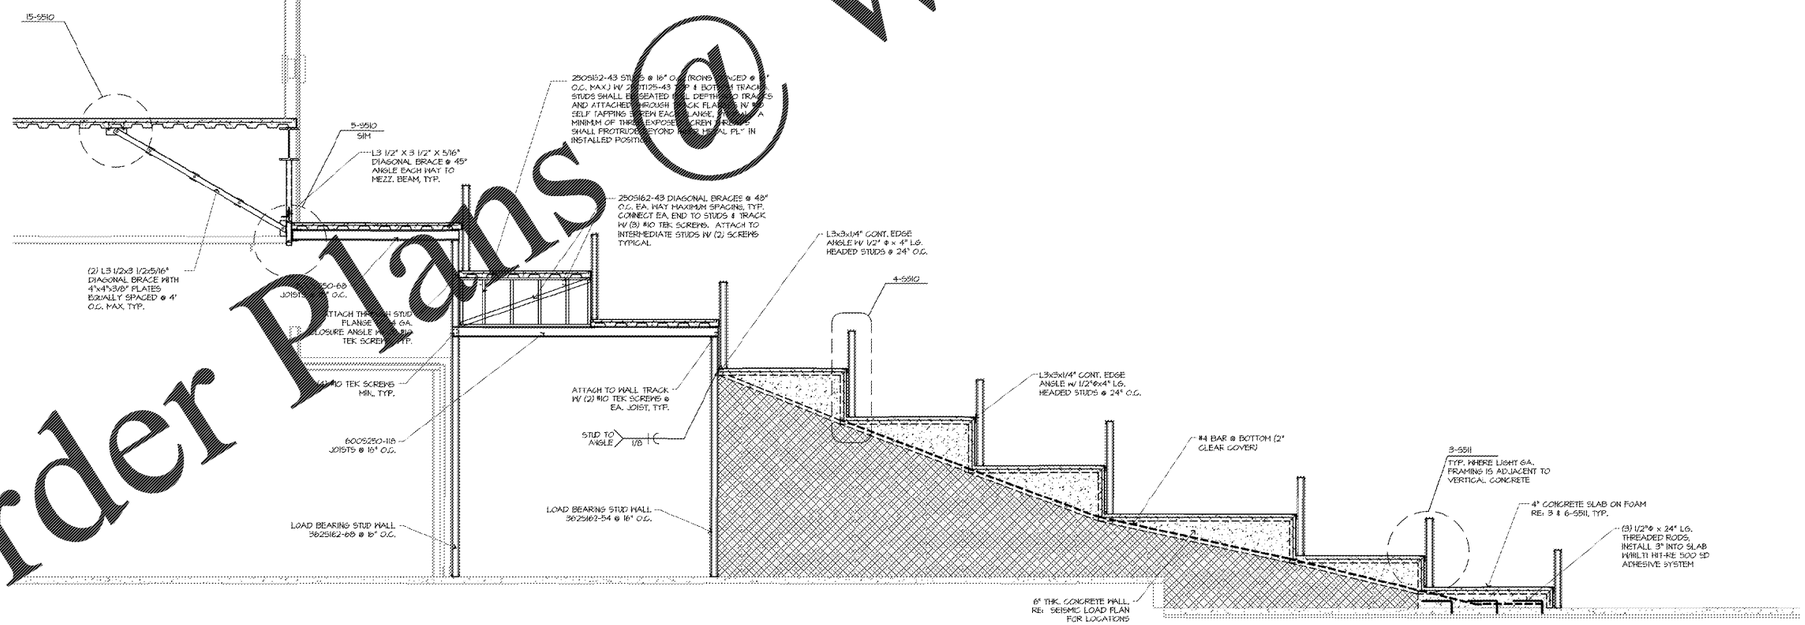

1 SECTION @ AUDITORIUM 1

SCALE: 3/8" = 1'-0"

Order Plans @ WWW.LDILine.com

GEORGIA REGISTERED PROFESSIONAL ENGINEER

DATE

Burton Schmidt
Consulting Engineers, L.L.C.
Kansas City, MO • Atlanta, GA
3101 East 11th Avenue
North Kansas City, MO 64116
Phone: (816) 421-4212
Fax: (816) 421-1655
www.burtonschmidt.com
MBE JOB NUMBER: 2017-2511

© Copyright 2018 Burton Schmidt Consulting, LLC

SHEET LEGEND

G000s	GENERAL INFORMATION & RECORD OF WORK
S010x	EXPOSED / ARCHITECTURAL PLANS & DETAILS
A1XXs	FLOOR PLANS & CEILING PLANS
A20Xs	EXTERIOR ELEVATIONS
A30Xs	BUILDING SECTIONS
A40Xs	ENLARGED PLANS
A50Xs	EXTERIOR & TYPICAL DETAILS
A60Xs	INTERIOR DETAILS, DOOR DETAILS, FINISH SCHEDULE, FINISH PLANS
D10Xs	ACOUSTICAL TIGHT LINE SECTIONS
STs	STRUCTURAL
MEs	MECHANICAL
PLs	PLUMBING
ELs	ELECTRICAL
FPEs	FIRE PROTECTION DETAILS
PSEs	CONSULTANT & EQUIPMENT

AMC MADISON YARDS 8

AMC NEW BUILD
905 MEMORIAL DR SE
ATLANTA, GA 30316

American Multi Cinema, Inc.
One AMC Way
11500 Ash Street
Leawood, KS 66211

© Copyright 2018 American Multi Cinema, Inc.

No.	Date	Description

Project Issue Date: 05/22/2018

KEY PLAN:

SHEET TITLE:
AUDITORIUM SECTIONS

SHEET NUMBER:
S501