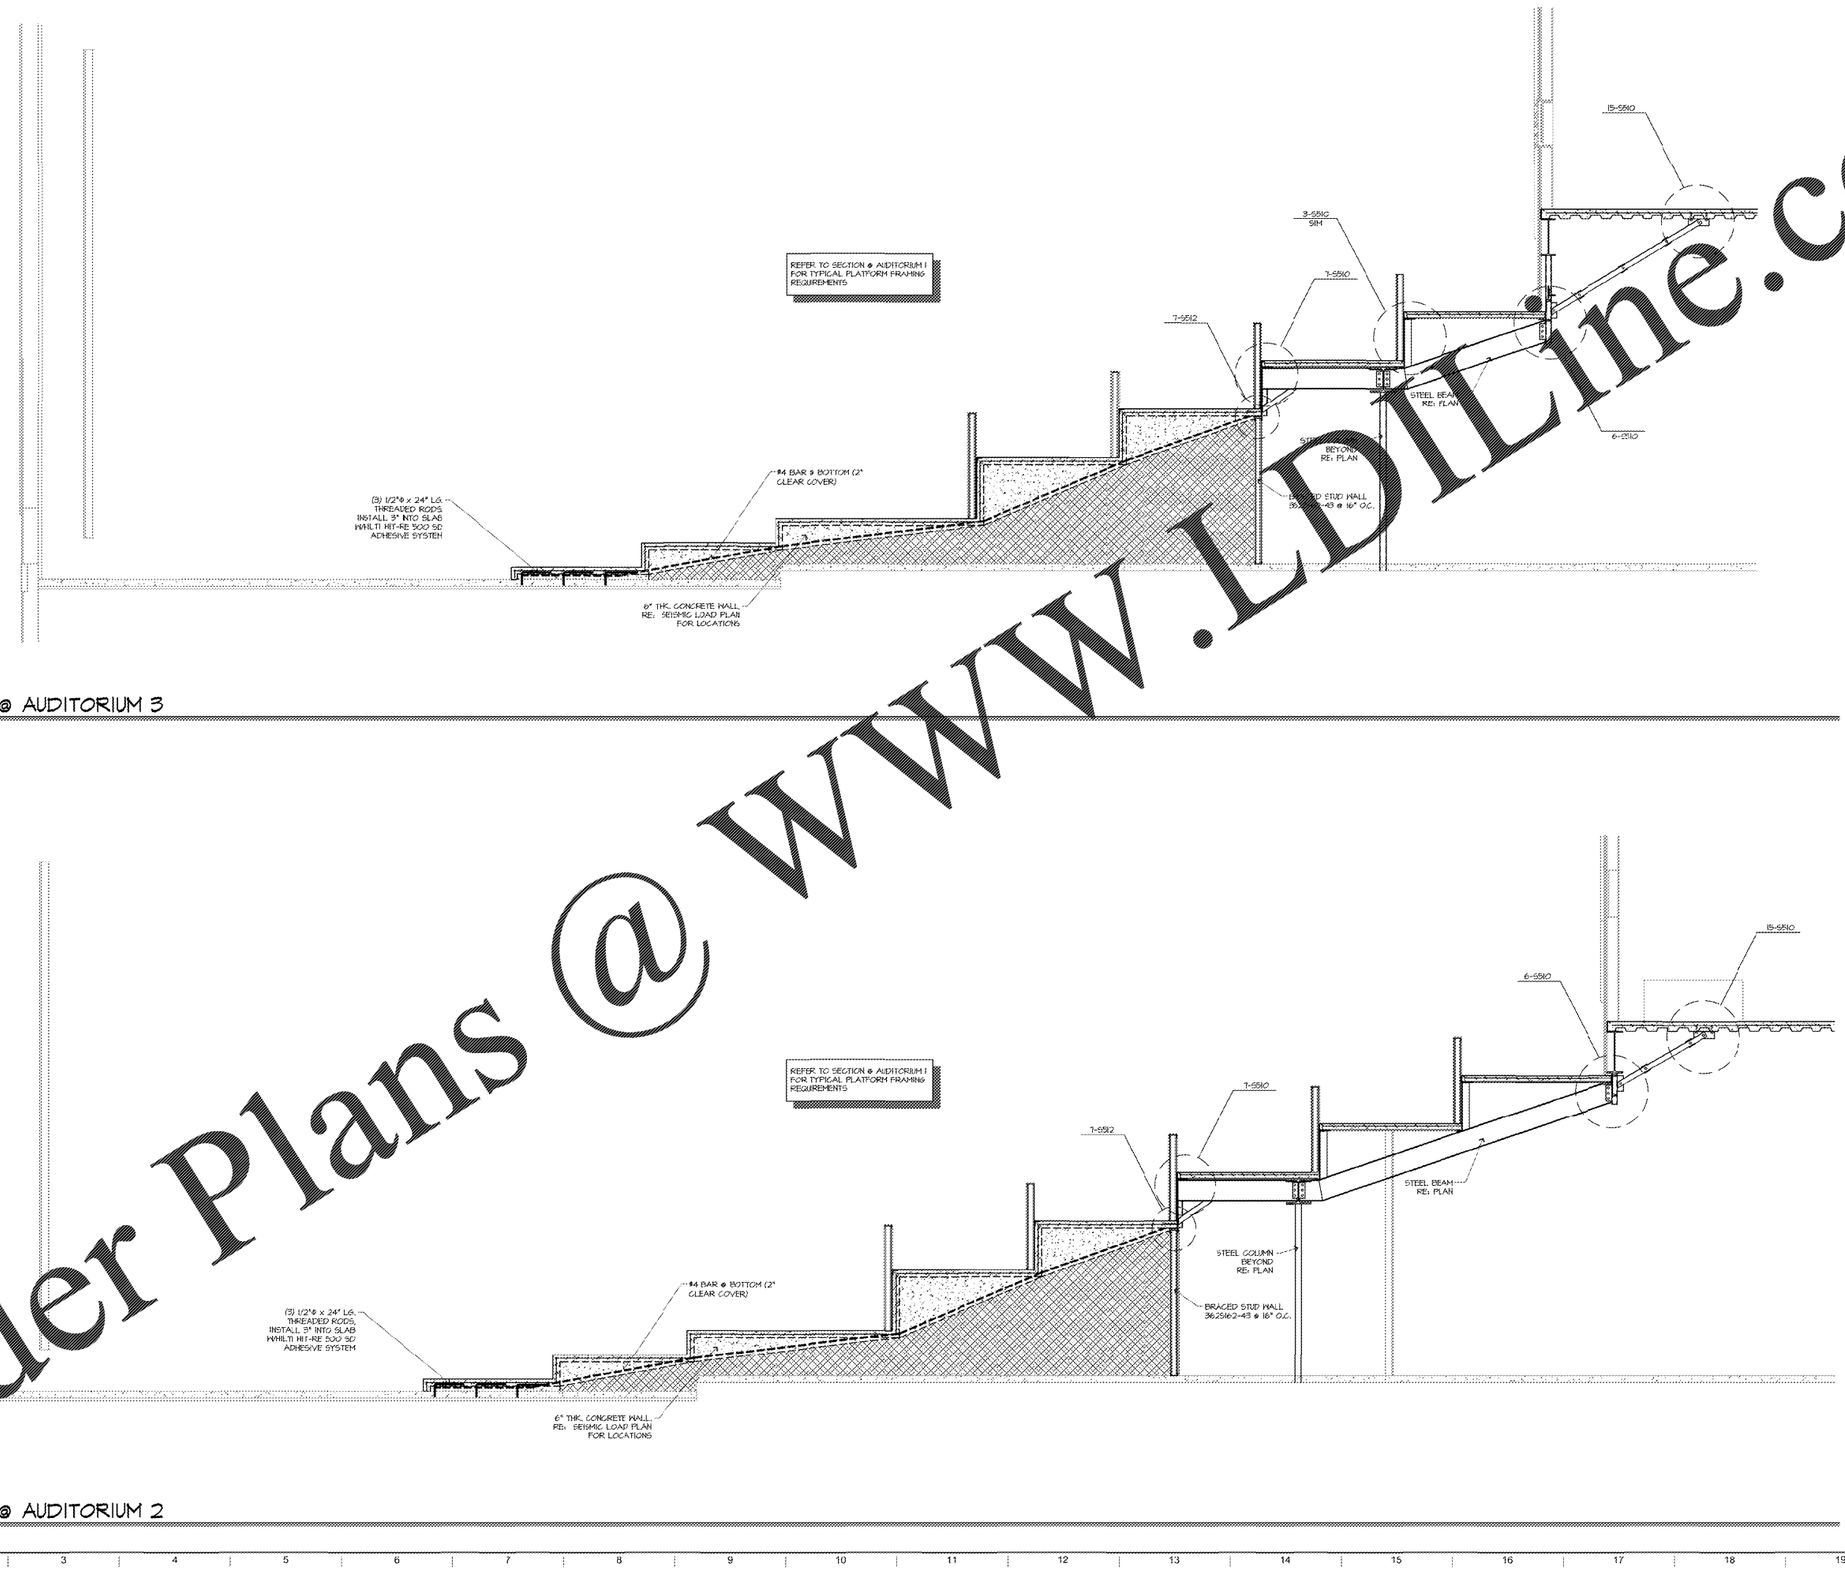

2 SECTION @ AUDITORIUM 3
SCALE: 3/8" = 1'-0"

1 SECTION @ AUDITORIUM 2
SCALE: 3/8" = 1'-0"

Order Plans @ WWW.LDILine.com

GEORGIA REGISTERED PROFESSIONAL ENGINEER PHILIP WAYNE SCHMIDT

PROJECT DATE: 05/22/2018

Morton Schmidt Consulting Engineers, L.L.C.
Kansas City, MO • Kansas, GA
1111 East 11th Avenue
North Kansas City, MO 64116
Phone: (816) 421-4232
Fax: (816) 421-1655
www.mortonschmidt.com
NSS JOB NUMBER: 2017-2511

© Copyright 2018 Morton Schmidt Consulting Engineers, L.L.C.

SHEET LEGEND

G000s GENERAL INFORMATION & GEORGIA AMENDMENTS
M100s EXPRESS / AVIA PLANS & DETAILS

A100s FLOOR PLANS & CEILING PLANS
A200s EXTERIOR & INTERIOR SECTIONS
A300s RAILING SECTIONS
A400s ENLARGED PLANS
A500s EXTERIOR & INTERIOR DETAILS
A600s DOOR SCHEDULE, DOOR DETAILS, FINISH SCHEDULE, FINISH PLANS
Q100s AUDITORIUM SIGHT LINE SECTIONS

S1 STRUCTURAL
M1 MECHANICAL
P1 PLUMBING
E1 ELECTRICAL
WP1 WAYFINDING DETAILS
PS1 CASEWORK & EQUIPMENT

AMC MADISON YARDS 8

AMC NEW BUILD
905 MEMORIAL DR SE
ATLANTA, GA 30316

American Multi-Cinema, Inc
One AMC Way
11500 Ash Street
Leawood, KS 66211

© Copyright 2018 American Multi-Cinema, Inc.

No.	Date	Description

Project Issue Date: 05/22/2018

KEY PLAN:

SHEET TITLE:
AUDITORIUM SECTIONS

SHEET NUMBER:
S502