2 NOT USED

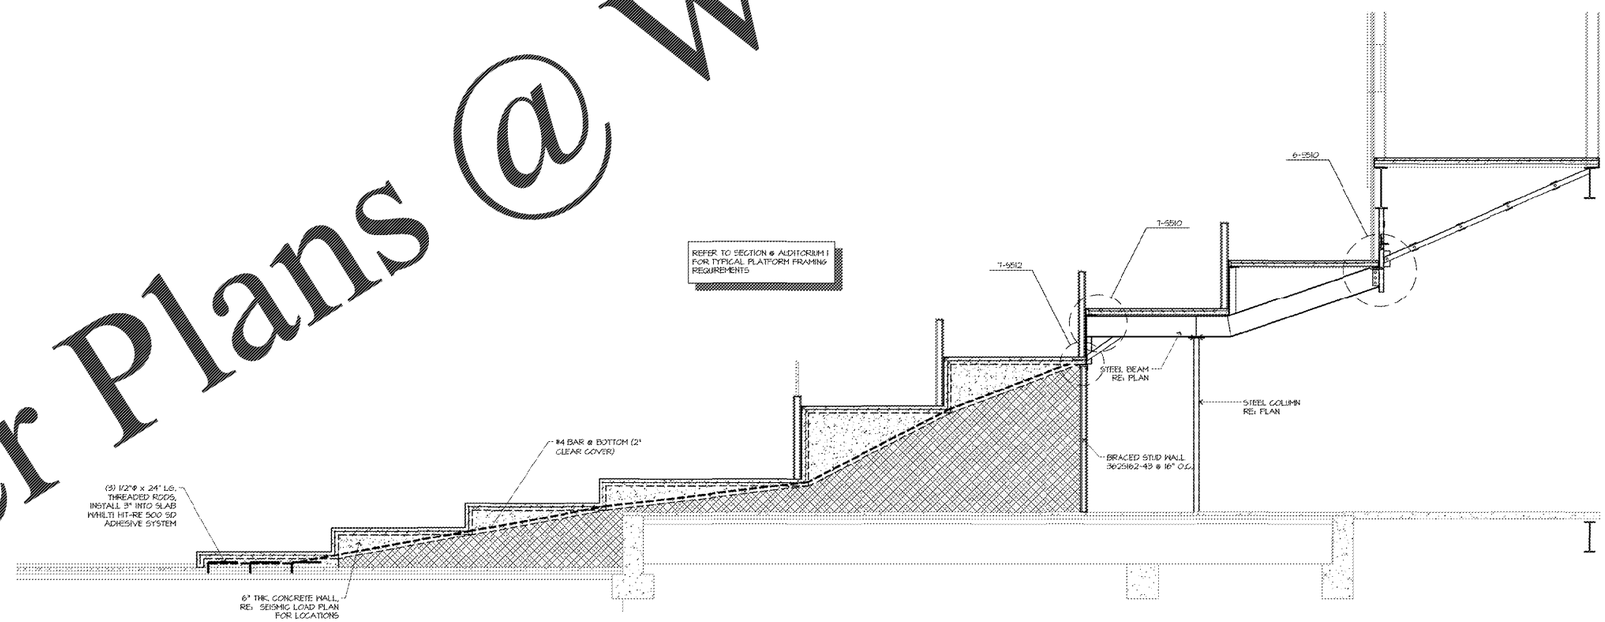

1 SECTION @ AUDITORIUM 8
SCALE: 3/8" = 1'-0"

Order Plans @ WWW.LDILine.com

Burton Schmidt
Consulting Engineers, L.L.C.
Main Kansas City, MO ▼ Atlanta, GA
2121 East 13th Avenue
North Kansas City, MO 64116
Phone: (816) 421-4232
Fax: (816) 421-1005
www.burtonschmidt.com
BS JOB NUMBER: 2017-2511

SHEET LEGEND

G000	GENERAL INFORMATION & ACCESS OF WORK
S010	EXPOSED WALL PLANS & DETAILS
A100	FLOOR PLANS & CEILING PLANS
A200	EXTERIOR ELEVATIONS
A300	EXTERIOR SECTIONS
A400	ENLARGED PLANS
A500	EXTERIOR & TYPICAL DETAILS
A600	INTERIOR ELEVATIONS, DOOR DETAILS AND SCHEDULE, FINISH PLANS
G100	ACCESSIBILITY LIGHT AND SECTIONS
STR	STRUCTURAL
MEP	MECHANICAL
PLM	PLUMBING
ELE	ELECTRICAL
FSP	SPRINKLER DETAILS
FSA	OPERATIONAL & EQUIPMENT

AMC MADISON YARDS 8
AMC NEW BUILD
905 MEMORIAL DR SE
ATLANTA, GA 30316

American Multi-Cinema, Inc
One AMC Way
11500 Ash Street
Leawood, KS 66211

© Copyright 2016 American Multi-Cinema

No.	Date	Description

Project Issue Date: 05/22/2018

KEY PLAN:

SHEET TITLE:
AUDITORIUM SECTIONS

SHEET NUMBER:
S505