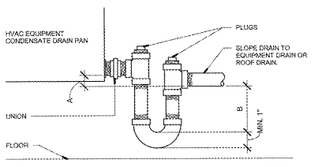

COIL CONFIGURATION	DIMENSION "A"	DIMENSION "B"
BLOW THROUGH COIL	4"	FAN DISCHARGE STATIC PRESSURE + 1"
DRAW THROUGH COIL	FAN SUCTION STATIC PRESSURE + 1"	2 1/2"

NOTE: MINIMUM "A" OR "B" DIMENSION SHALL NOT BE LESS THAN 1".

4 HVAC CONDENSATE TRAP DETAIL
NOT TO SCALE

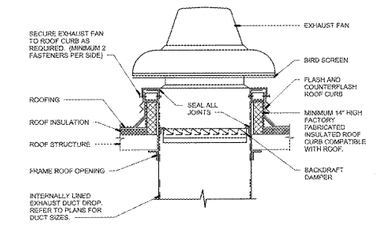

3 EXHAUST FAN DETAIL
NOT TO SCALE

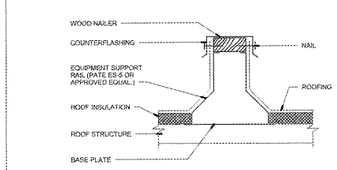

2 EQUIPMENT SUPPORT RAIL DETAIL
NOT TO SCALE

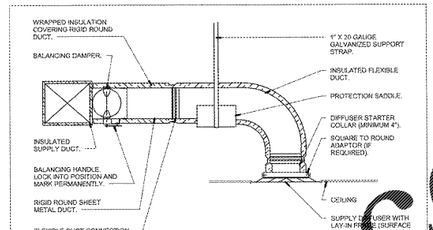

NOTES:
1.) PROVIDE AT FLEXIBLE DUCT CONNECTION METAL OR "PANDUIT" DRAWBAND FOR THE INTERIOR FLEXIBLE DUCT HELIX. SECURE THE INSULATION OVER THE DRAW BAND WITH ADDITIONAL DRAWBAND.
2.) PROVIDE BEADING ON ROUND METAL DUCT 12" OR LARGER IN DIAMETER.
3.) PROVIDE MINIMUM 4" COLLARS FOR ATTACHMENT OF THE FLEXIBLE DUCT TO ROUND DUCT, DAMPERS AND DIFFUSERS.
4.) BAND RIGID ROUND DUCT INSULATION TO DUCT AND PROVIDE TAPED VAPOR BARRIER INSULATION OVERLAP.

1 DIFFUSER CONNECTION DETAIL
NOT TO SCALE

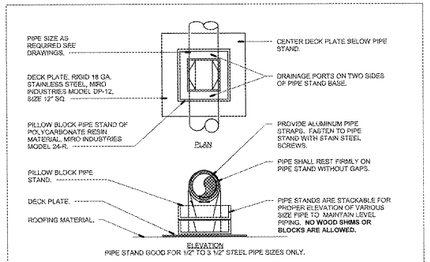

PIPE STAND GOOD FOR 1/2" TO 3 1/2" STEEL PIPE SIZES ONLY.

NOTE:
SUPPORT SPACING FOR PIPE SIZE: 1/2"=6'; 3/4"-1"=8'; 1 1/4"AND LARGER=10'; PLACE DECK PLATES ON ROOFING. SET PIPE STAND FREE ON DECK PLATES. STACK PIPE STAND WHERE REQUIRED TO ELEVATE PIPING. INSTALL GAS PIPE TO ALLOW FOR EXPANSION AND CONTRACTION. PRIMER COAT AND PAINT EXTERIOR GAS PIPE LIGHT GREEN COLOR.

8 ROOF BLOCKING PIPE SUPPORT DETAIL
NOT TO SCALE

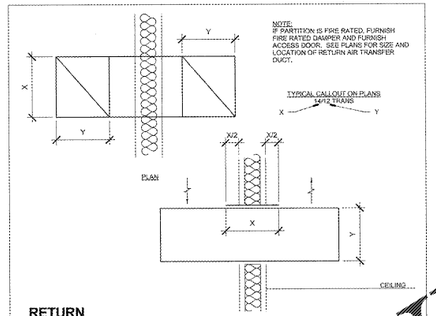

7 RETURN AIR TRANSFER DUCT DETAIL
NOT TO SCALE

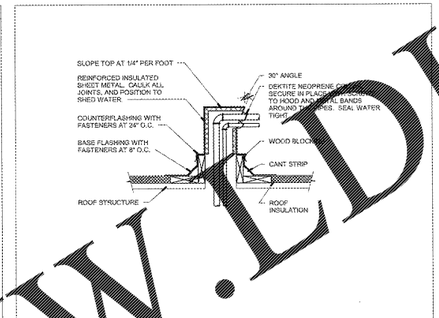

6 REFRIGERANT PIPE ROOF PENETRATION DETAIL
NOT TO SCALE

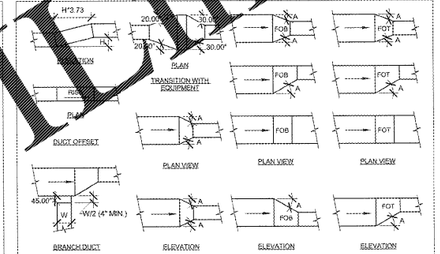

NOTES:
1.) ANGLE A = 30° WHEN AIR FLOWS IN DIRECTION OF ARROW (SUPPLY AIR).
2.) ANGLE A = 15° WHEN AIR FLOWS IN OPPOSITE DIRECTION OF ARROW (RETURN OR EXHAUST).

5 LOW VELOCITY DUCT FITTINGS DETAIL
NOT TO SCALE

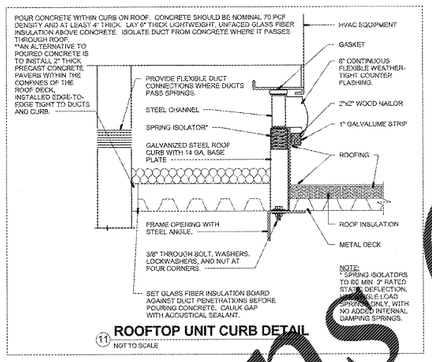

11 ROOFTOP UNIT CURB DETAIL
NOT TO SCALE

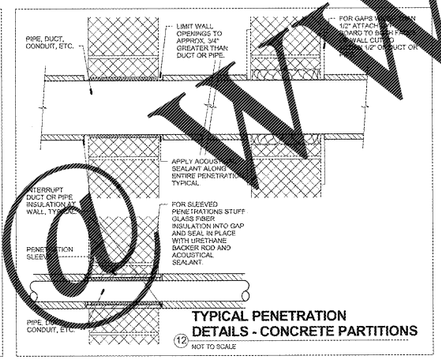

12 TYPICAL PENETRATION DETAILS - CONCRETE PARTITIONS
NOT TO SCALE

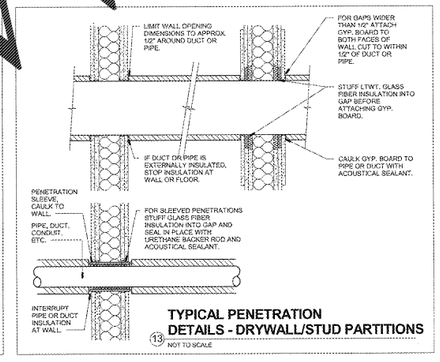

13 TYPICAL PENETRATION DETAILS - DRYWALL/STUD PARTITIONS
NOT TO SCALE

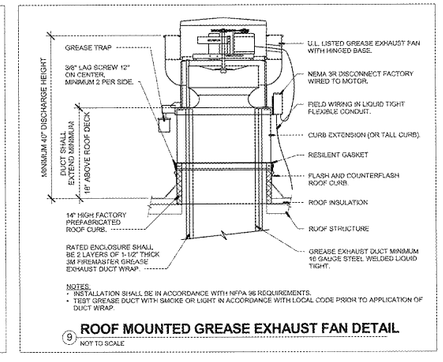

NOTES:
- INSTALLATION SHALL BE IN ACCORDANCE WITH NFPA 96 REQUIREMENTS.
- TEST GREASE DUCT WITH SMOKE OR LIGHT IN ACCORDANCE WITH LOCAL CODE PRIOR TO APPLICATION OF DUCT WRAP.

9 ROOF MOUNTED GREASE EXHAUST FAN DETAIL
NOT TO SCALE

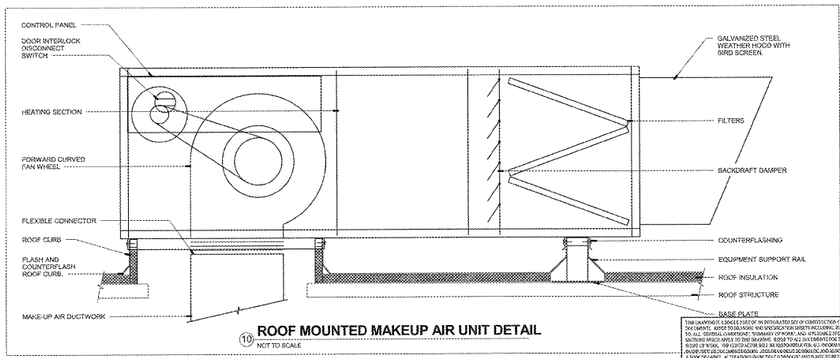

10 ROOF MOUNTED MAKEUP AIR UNIT DETAIL
NOT TO SCALE

THE DRAWINGS, SPECIFICATIONS AND INFORMATION CONTAINED HEREIN ARE THE PROPERTY OF GBD ENGINEERING AND ARE NOT TO BE USED IN WHOLE OR IN PART FOR ANY OTHER PROJECT WITHOUT THE WRITTEN AUTHORIZATION OF GBD ENGINEERING. ANY REPRODUCTION OF THESE DRAWINGS AND SPECIFICATIONS, IN WHOLE OR IN PART, OR USE OF THE DESIGNS AND IDEAS CONTAINED HEREIN FOR ANY PURPOSE OTHER THAN THE SPECIFIC PROJECT FOR WHICH THEY WERE PREPARED, IS PROHIBITED. ALL COMMON LAW, STATUTORY AND OTHER RESERVED RIGHTS, INCLUDING COPYRIGHT, ARE RETAINED BY GBD ENGINEERING.

GEORGIA REGISTERED No. PE033486 PROFESSIONAL ENGINEER TIM L. BROOKS

SIGNATURE: DATE:

GBD ENGINEERING
Gibbens, Drake, Scott, Inc.
9201 E. 62nd Street, Suite 100
Raytown, Missouri 64133
Phone: (816) 358-3790
Fax: (816) 358-2367
www.gbdmep.com
GEORGIA COA #PEO33486

SHEET LEGEND

G000	GENERAL INFORMATION & SCOPE OF WORK
A100	EXTERIOR ELEVATIONS & DETAILS
A101	FLOOR PLANS & CEILING PLANS
A201	EXTERIOR & INTERIOR ELEVATIONS
A300	BUILDING SECTIONS
A620	ENLARGED PLANS
A680	EXTERIOR & INTERIOR DETAILS
A690	DOOR SCHEDULE, DOOR DETAILS & WINDOW SCHEDULE, DOOR DETAILS
I2106	AUDITORIUM SIGHT LINE SECTIONS
I2106	AUDITORIUM SEATING PLAN
S1	STRUCTURAL
M1	MECHANICAL
P1	PLUMBING
E1	ELECTRICAL
FP1	WAINSCOTING DETAILS
FP2	CASEWORK & EQUIPMENT

MADISON YARDS 8
AMC NEW BUILD
905 MEMORIAL DRIVE SE
ATLANTA, GA. 30316

American Multi-Cinema, Inc.
One AMC Way
11500 Ash Street
Leawood, KS 66211

No.	Date	Description

Project Issue Date:

KEY PLAN:

SHEET TITLE:
MECHANICAL DETAILS

SHEET NUMBER:
M001

Order Plans @ WWW.EDLine.com