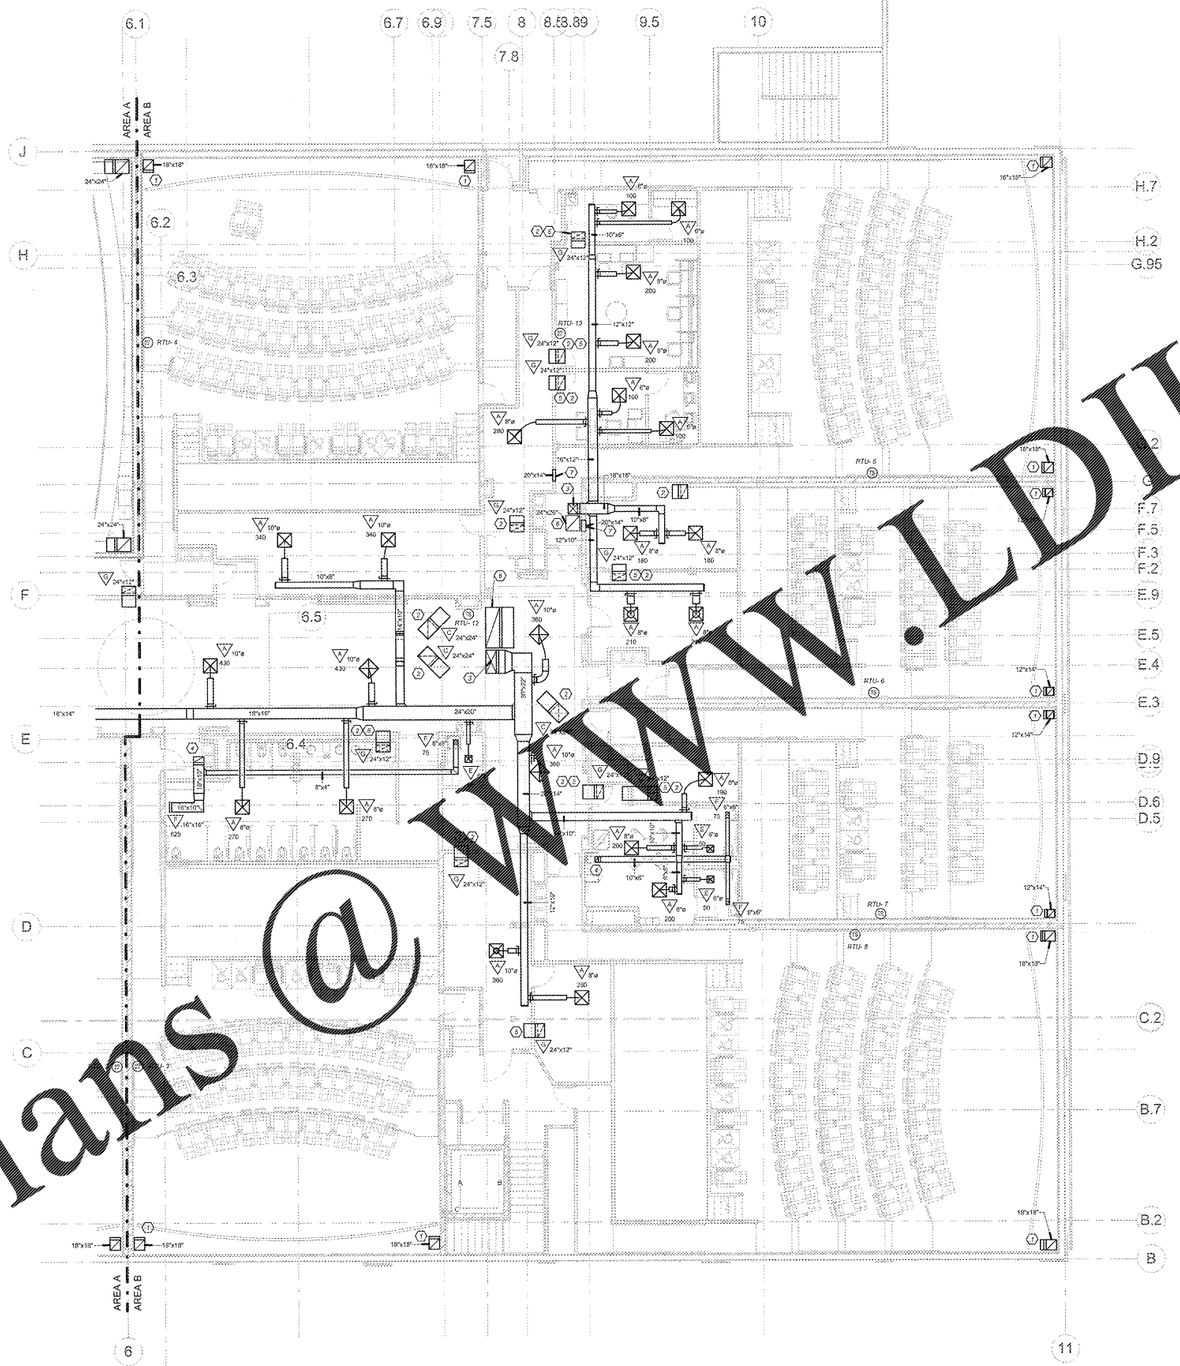

ENTRY LEVEL AREA B MECHANICAL PLAN

1/8" = 1'-0"

MECHANICAL GENERAL NOTES

A. CONTRACTORS AND SUB-CONTRACTORS SHALL CAREFULLY REVIEW THE CONSTRUCTION DOCUMENTS. INFORMATION REGARDING THE COMPLETE WORK IS DISPERSED THROUGHOUT THE DOCUMENT SET AND CANNOT BE ACCURATELY DETERMINED WITHOUT REFERENCE TO THE COMPLETE DOCUMENT SET.

B. COORDINATE WITH THE WORK OF OTHER SECTIONS, EQUIPMENT FURNISHED BY OTHERS, REQUIREMENTS OF THE OWNER, AND WITH THE CONSTRAINTS OF THE EXISTING CONDITIONS OF THE PROJECT SITE. PROVIDE DUCT RISES AND DROPS AS REQUIRED FOR FIELD INSTALLATION AND TRADE COORDINATION. NOTIFY ARCHITECT OF ANY DISCREPANCIES BEFORE STARTING WORK.

C. DRAWINGS FOR HVAC WORK ARE DIAGRAMMATIC, SHOWING THE GENERAL LOCATION, TYPE, LAYOUT, AND EQUIPMENT REQUIRED. THE DRAWINGS SHALL NOT BE SCALED FOR EXACT MEASUREMENT. REFER TO ARCHITECTURAL DRAWINGS FOR DIMENSIONS. REFER TO MANUFACTURER'S STANDARD INSTALLATION DRAWINGS FOR EQUIPMENT CONNECTIONS AND INSTALLATION REQUIREMENTS. PROVIDE DUCTWORK, CONNECTIONS, ACCESSORIES, OFFSETS, AND MATERIALS NECESSARY FOR A COMPLETE SYSTEM.

D. ALL WORK SHALL COMPLY WITH STATE AND LOCAL CODE REQUIREMENTS AS APPROVED AND AMENDED BY THE GOVERNING CITY, INCLUDING APPLICABLE SECTIONS OF NEPA, OSHA, INTERNATIONAL BUILDING CODES, OR ANY INTERIM AMENDMENTS AT THE TIME OF THE PROPOSAL. PURCHASE ALL PERMITS ASSOCIATED WITH THE WORK. OBTAIN ALL INSPECTIONS REQUIRED BY CODE.

E. PROVIDE THIRD PARTY ENERGY CERTIFICATION DOCUMENTS [illegible] FINAL INSPECTION.

MECHANICAL PLAN NOTES

1. LOCATE GRILLE AT 6" ABOVE [illegible] FLOOR. PROVIDE LOCATION [illegible] AT BOTTOM OF RETURN AIR [illegible] ENTIRE DUCT PE[illegible] AT 8" ABOVE CEILING.
2. BOOT, TURNED UP. [illegible] AS INDICATED.
3. SUB[illegible] WORK UP [illegible] LEVEL ABOVE. SIZE AS INDICATED.
4. [illegible] WORK UP [illegible] SIZE AS INDICATED.
5. [illegible] BOOT [illegible] FULL HEIGHT WALL ABOVE ADJACENT CEILING. SIZE AS INDICATED.
6. RE[illegible] DUCTWORK UP TO LEVEL ABOVE. SIZE AS INDICATED.
7. INSTA[illegible] AIR OPENING AT SIZE INDICATED ABOVE CEILING.

GEORGIA REGISTERED PROFESSIONAL ENGINEER No. PE033896 TIM L. SCOTT

SIGNATURE DATE:

GS ENGINEERING

Gibbens, Drake, Scott, Inc.
9201 E. 63rd Street, Suite 100
Raymore, Missouri 64133
Phone: (816) 356-1790
Fax: (816) 356-2307
www.gdsengineering.com
GEORGIA COA #PE0000263

SHEET LEGEND

G100's	GENERAL INFORMATION & SCOPE OF WORK
H100's	EGRESS PLAN PLANS & DETAILS
A100's	FLOOR PLANS & CEILING PLANS
A200's	EXTERIOR & INTERIOR ELEVATIONS
A300's	BUILDING SECTIONS
A400's	ENLARGED PLANS
A500's	EXTERIOR & INTERIOR DETAILS
A600's	DOOR SCHEDULE, DOOR DETAILS FINISH SCHEDULE, FINISH PLANS
Q100's	AUDITORIUM SIGHT LINE SECTIONS
Q120's	AUDITORIUM SEATING PLAN
S's	STRUCTURAL
M's	MECHANICAL
P's	PLUMBING
E's	ELECTRICAL
W's	WATERWAND DETAILS
FE's	CASEWORK & EQUIPMENT

MADISON YARDS 8

AMC NEW BUILD
905 MEMORIAL DRIVE SE
ATLANTA, GA 30316

amc

American Multi-Cinema, Inc.
One AMC Way
11500 Ash Street
Leawood, KS 66211

No.	Date	Description

Project Issue Date:

KEY PLAN:

SHEET TITLE:

ENTRY LEVEL AREA-B MECH PLAN

SHEET NUMBER:

M102

Order Plans @ WWW.LDILine.com