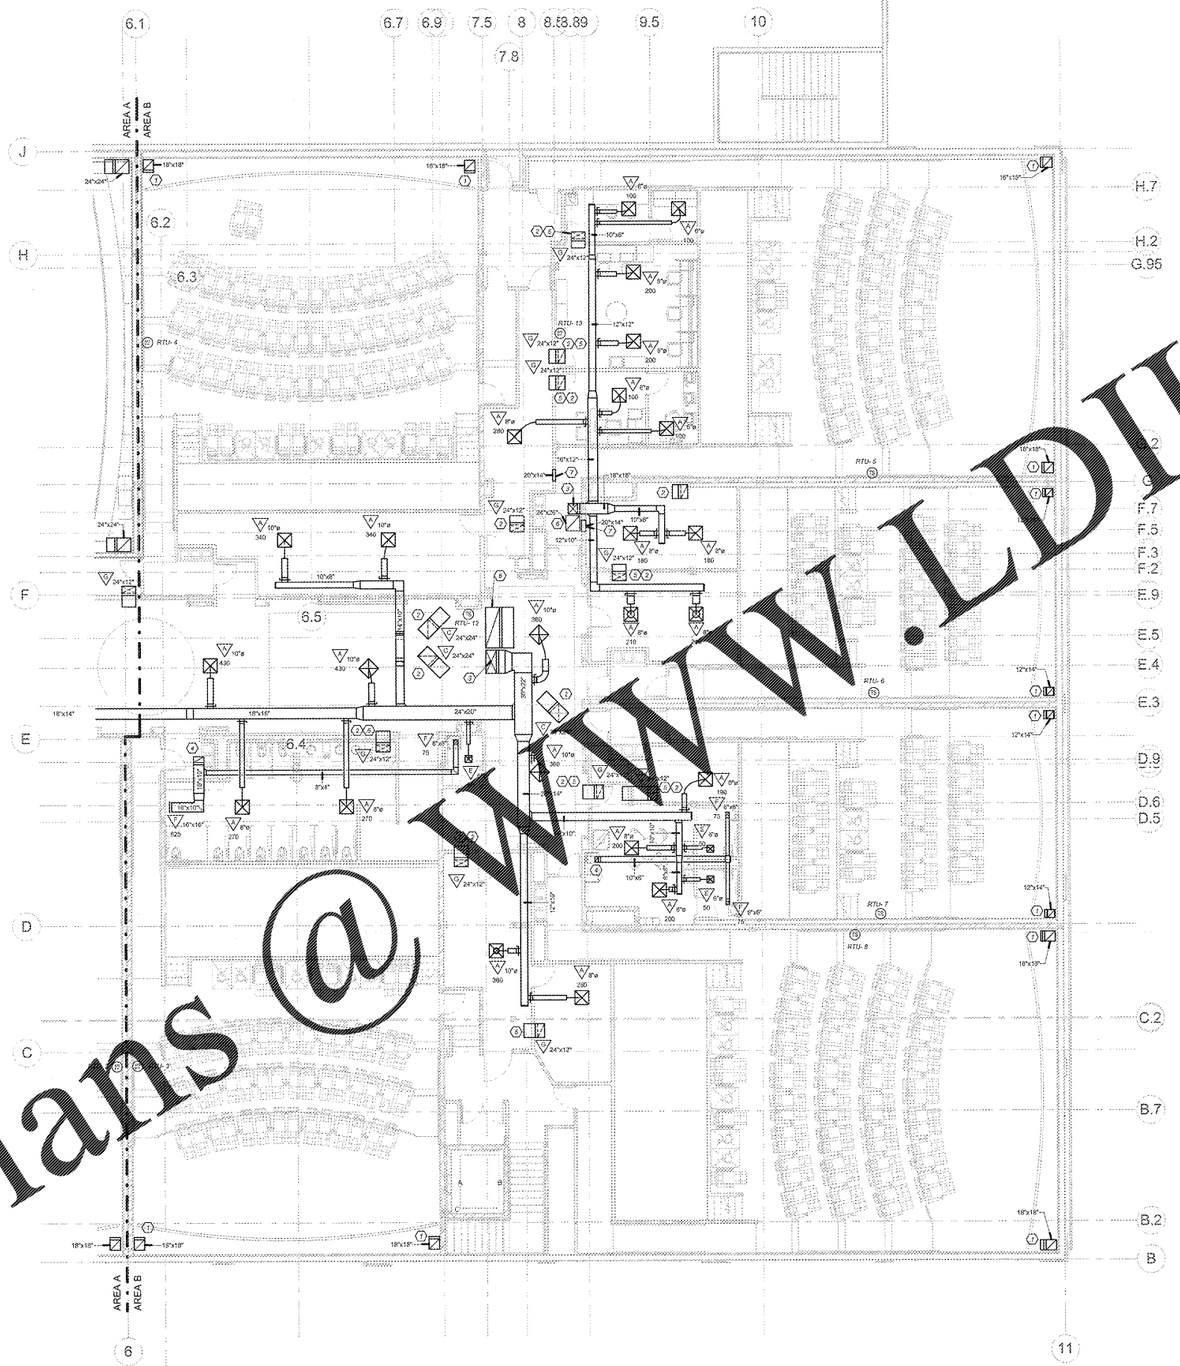

ENTRY LEVEL AREA B MECHANICAL PLAN

1/8" = 1'-0"

MECHANICAL GENERAL NOTES

A. CONTRACTORS AND SUB-CONTRACTORS SHALL CAREFULLY REVIEW THE CONSTRUCTION DOCUMENTS. INFORMATION REGARDING THE COMPLETE WORK IS DISPERSED THROUGHOUT THE DOCUMENT SET AND CANNOT BE ACCURATELY DETERMINED WITHOUT REFERENCE TO THE COMPLETE DOCUMENT SET.

B. COORDINATE WITH THE WORK OF OTHER SECTIONS. EQUIPMENT FURNISHED BY OTHERS, REQUIREMENTS OF THE OWNER, AND WITH THE CONSTRAINTS OF THE EXISTING CONDITIONS OF THE PROJECT SITE. PROVIDE DUCT RISES AND DROPS AS REQUIRED FOR FIELD INSTALLATION AND TRADE COORDINATION. NOTIFY ARCHITECT OF ANY DISCREPANCIES BEFORE STARTING WORK.

C. DRAWINGS FOR HVAC WORK ARE DIAGRAMMATIC, SHOWING THE GENERAL LOCATION, TYPE, LAYOUT, AND EQUIPMENT REQUIRED. THE DRAWINGS SHALL NOT BE SCALED FOR EXACT MEASUREMENT. REFER TO ARCHITECTURAL DRAWINGS FOR DIMENSIONS. REFER TO MANUFACTURER'S STANDARD INSTALLATION DRAWINGS FOR EQUIPMENT CONNECTION AND INSTALLATION REQUIREMENTS. PROVIDE DUCTWORK, CONNECTIONS, ACCESSORIES, OFFSETS, AND MATERIALS NECESSARY FOR A COMPLETE SYSTEM.

D. ALL WORK SHALL COMPLY WITH STATE AND LOCAL CODE REQUIREMENTS AS APPROVED AND AMENDED BY THE GOVERNING CITY, INCLUDING APPLICABLE SECTIONS OF NFPA, OSHA, INTERNATIONAL BUILDING CODES, OR ANY INTERIM AMENDMENTS AT THE TIME OF THE PROPOSAL PURCHASE ALL PERMITS ASSOCIATED WITH THE WORK. OBTAIN ALL INSPECTIONS REQUIRED BY CODE.

E. PROVIDE THIRD PARTY ENERGY CERTIFICATION DOCUMENTATION AND CHA... FINAL INSPECTION.

MECHANICAL PLAN NOTES

1 LOCATE GRILLE AT 6" ABOVE ... FLOOR. PROVIDE LEVEL ... AT BOTTOM OF RETURN AIR ... ER ENTIRE DUCT P... ATE RISER AT 8" ABOVE CEILING.

2 BOOT, TURNED UP, ... AS INDICATED.

3 ST... WORK UP ... LEVEL ABOVE, ... AS INDICATED.

4 ... WORK UP ... SIZE AS INDICATED.

5 ... BOOT ... FULL HEIGHT WALL ABOVE ADJACENT CEILING. SIZE AS INDICATED.

6 ... DUCTWORK ... TO LEVEL ABOVE. SIZE AS INDICATED.

7 INSTA... ER AIR OPENING AT SIZE INDICATED ABOVE CEILING.

GEORGIA REGISTERED PROFESSIONAL ENGINEER No. PE033489 FINAL SCOTT

SIGNATURE DATE:

GBS ENGINEERING
Gibbens, Drake, Scott, Inc.
920 S. 42nd Street, Suite 100
Raytown, Missouri 64133
Phone: (816) 356-1750
Fax: (816) 356-2307
www.gbsengr.com
GEORGIA COA #PE033489

SHEET LEGEND

G002 GENERAL INFORMATION & SCOPE OF WORK
A100 FLOOR PLANS AND A DETAILS
A105 FLOOR PLANS & CEILING PLANS
A200 EXTERIOR & INTERIOR ELEVATIONS
A300 BUILDING SECTIONS
A400 ENLARGED PLANS
A500 EXTERIOR & INTERIOR DETAILS
A600 DOOR SCHEDULE, DOOR DETAILS, FINISH SCHEDULE, FINISH PLANS
G100 ACCESSIBILITY PLANS AND DETAILS
G120 AUDITORIUM SEATING PLAN
S STRUCTURAL
M MECHANICAL
P PLUMBING
E ELECTRICAL
WP WATERPROOFING DETAILS
FE CASEWORK & EQUIPMENT

MADISON YARDS 8

AMC NEW BUILD
905 MEMORIAL DRIVE SE
ATLANTA, GA 30316

American Multi-Cinema, Inc.
One AMC Way
11500 Ash Street
Leawood, KS 66211

No.	Date	Description

Project Issue Date:

KEY PLAN:

NORTH

SHEET TITLE:
ENTRY LEVEL AREA-B MECH PLAN

SHEET NUMBER:
M102

Order Plans @ WWW.LDILine.com