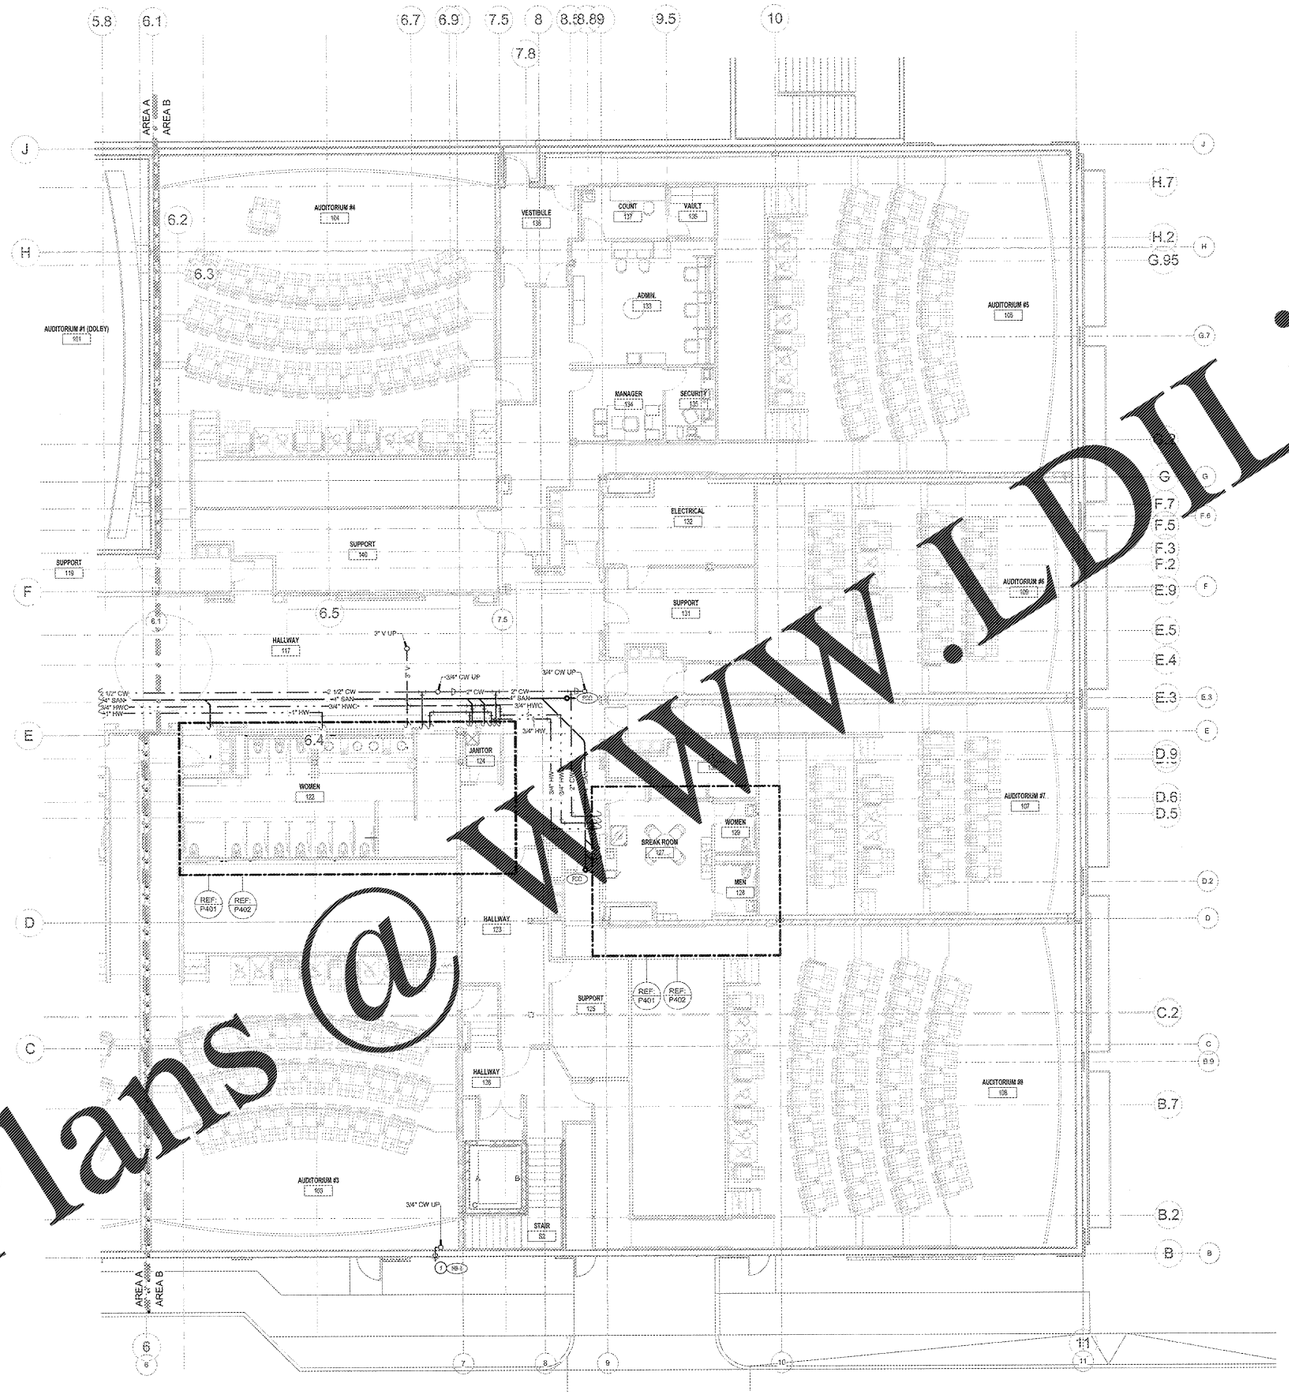

1 ENTRY LEVEL AREA B PLUMBING PLAN
1/8" = 1'-0"

PLUMBING GENERAL NOTES

A. REFER TO SHEET P000 FOR PLUMBING GENERAL NOTES.

FIRE PROTECTION GENERAL NOTES

1. REFER TO SHEET P000 FOR FIRE PROTECTION GENERAL NOTES.

PLUMBING PLAN NOTES

1. PROVIDE NEW FREEZELESS WALL HYDRANT WITH 3/4" CW. SEAL WALL PENETRATION WEATHER TIGHT.

GEORGIA REGISTERED No. PE033486 PROFESSIONAL ENGINEER TIM L SCOTT

SIGNATURE DATE:

GDS ENGINEERING
Gibbens, Drake, Scott, Inc.
9201 E. 63rd Street, Suite 100
Raytown, Missouri 64133
Phone: (816) 358-1790
Fax: (816) 358-2307
www.gdsengr.com
GEORGIA COA PEP000263

SHEET LEGEND

G000's	GENERAL INFORMATION & SCOPE OF WORK
H100's	FLOOR PLANS & DETAILS
A100's	FLOOR PLANS & CEILING PLANS
A200's	EXTERIOR & INTERIOR ELEVATIONS
A300's	BUILDING SECTIONS
A400's	ENLARGED PLANS
A500's	EXTERIOR & INTERIOR DETAILS
A600's	DOOR SCHEDULE, DOOR DETAILS, FINISH SCHEDULE, FINISH PLANS
Q100's	AUDITORIUM SIGHT LINE SECTIONS
Q200's	AUDITORIUM SEATING PLAN
S's	STRUCTURAL
M's	MECHANICAL
P's	PLUMBING
E's	ELECTRICAL
W's	WAYFINDING DETAILS
FE's	CASEWORK & EQUIPMENT

MADISON YARDS 8

AMC NEW BUILD
905 MEMORIAL DRIVE SE
ATLANTA, GA 30316

amc
American Multi-Cinema, Inc.
One AMC Way
11500 Ash Street
Leawood, KS 66211

No.	Date	Description

Project Issue Date:

KEY PLAN:

NORTH

SHEET TITLE:
ENTRY LEVEL AREA-B PLBG PLAN

SHEET NUMBER:
P102

Order Plans @ WWW.LDILine.com