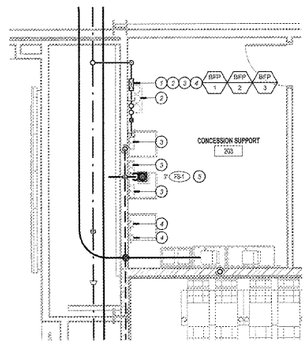

PARTIAL ENLARGED PLUMBING PLAN - WATER SERVICES

1/8" = 1'-0"

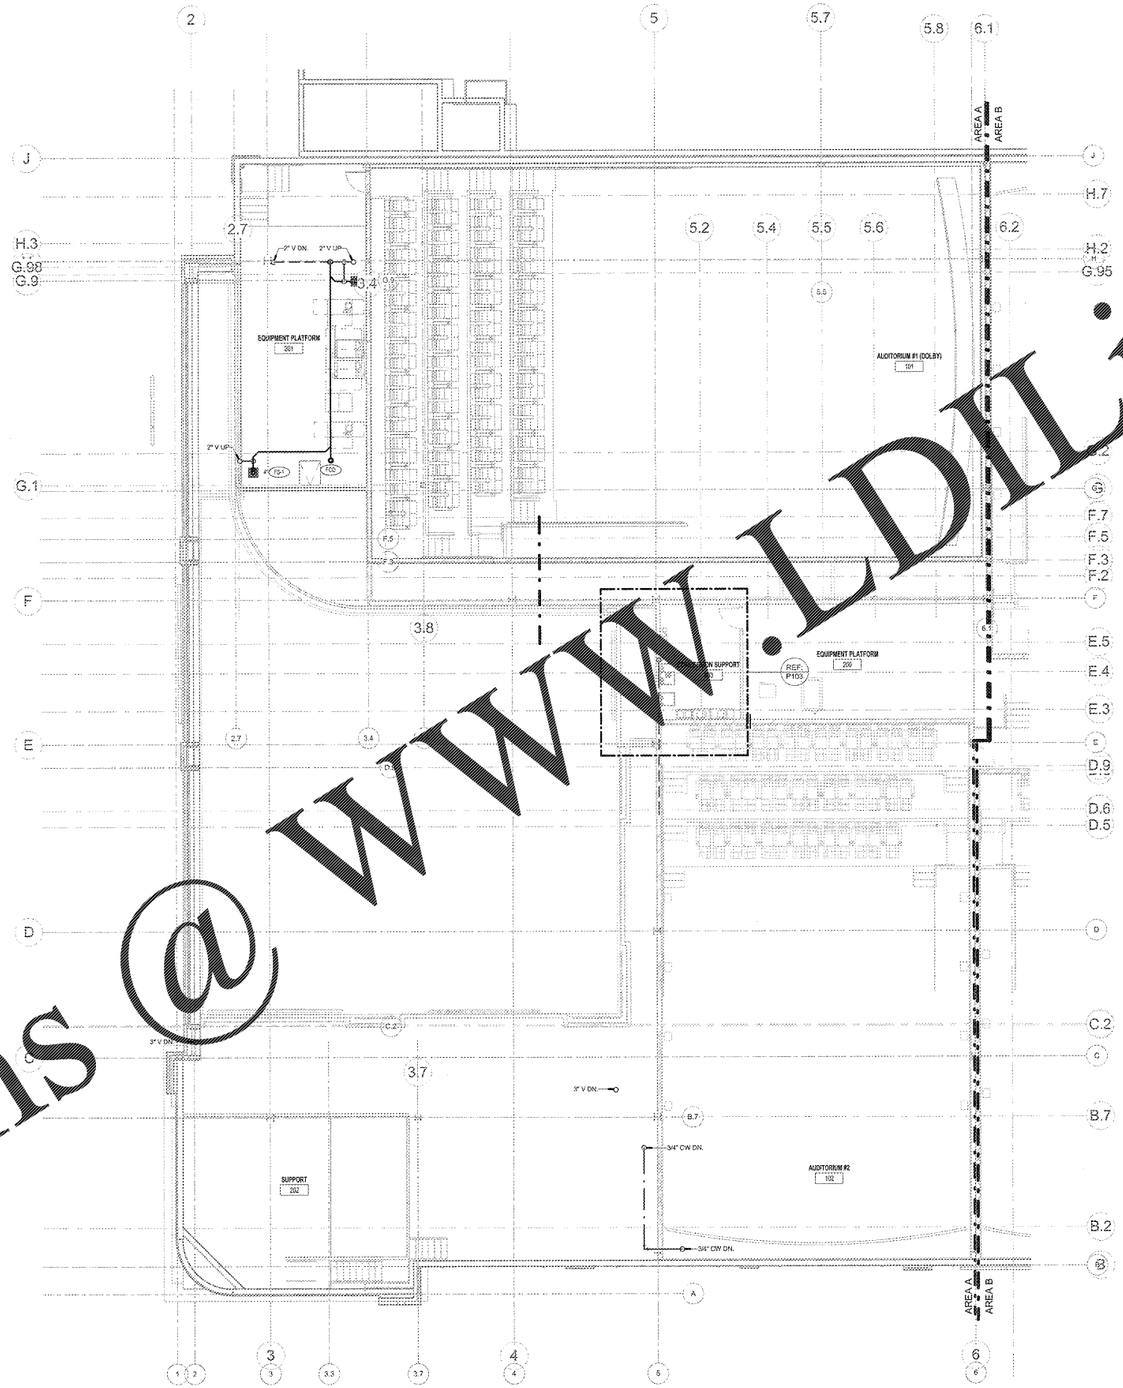

PROJECTION LEVEL AREA A PLUMBING PLAN

1/8" = 1'-0"

PLUMBING GENERAL NOTES

A. REFER TO SHEET P000 FOR PLUMBING GENERAL NOTES.

FIRE PROTECTION GENERAL NOTES

1. REFER TO SHEET P000 FOR FIRE PROTECTION GENERAL NOTES.

PLUMBING PLAN NOTES

1. ROUTE 1" CW DOWN FACE OF WALL TO BACKFLOW PREVENTER ASSEMBLY. PROVIDE 1/2" HORIZONTAL CW BRANCH WITH BFP-1 TO SUPPLY EACH ICE MACHINE. PROVIDE 3/4" HORIZONTAL CW BRANCH TO BFP-2 AND BFP-3 TO SUPPLY "FREESTYLE/S" AND "ICE/E/S". REFER TO BACKFLOW PREVENTER DETAIL ON DETAIL SHEET. SIZE AS REQUIRED.
2. INSTALL FILTER "WFP" FOR "FREESTYLE/S" OR "CREW SERVE". ROUTE 3/4" CW FROM BFP-2 AND BFP-3 TO CLOSE "FREESTYLE" OR "CREW SERVE" SYSTEM BOOSTER PUMP AND WATER FILTER UNIT AND THEN TO "FREESTYLE" OR "CREW SERVE" MACHINE BY FOOD SERVICE EQUIPMENT INSTALLER.
3. INSTALL FILTER "WFI" FOR ICE MACHINE(S). ROUTE 1/2" CW FROM BFP-1 TO WATER FILTER UNIT AND WATER FILTER TO ICE MACHINE BY FOOD SERVICE EQUIPMENT INSTALLER.
4. INSTALL FILTER "WF" FOR "ICE/E". ROUTE 1/2" CW FROM BFP-2 AND BFP-3 TO WATER FILTER UNIT AND THEN TO "ICE/E" MACHINE BY FOOD SERVICE EQUIPMENT INSTALLER.
5. PROVIDE NEW FLOOR SINK WITH 3" WASTE AND 2" VENT. REFER TO TRENCH DETAIL ON DETAIL SHEET.

GEORGIA REGISTERED No. PE033488 PROFESSIONAL ENGINEER TIM L. SCOTT

SIGNED: DATE:

GBS ENGINEERING

Gibbens, Drake, Scott, Inc.
9200 E. 62nd Street, Suite 100
Raytown, Missouri 64133
Phone: (816) 358-1790
Fax: (816) 358-2367
www.gbsmep.com
GBS#GEORGIA C.O.A. PRF3000211

SHEET LEGEND

G000x	GENERAL INFORMATION & SCOPE OF WORK
A160x	EGRESS / ADA PLANS & DETAILS
A100x	FLOOR PLANS & CEILING PLANS
A200x	EXTERIOR & INTERIOR ELEVATIONS
A300x	BUILDING SECTIONS
A400x	WALL/RCP DETAILS
A500x	EXTERIOR & INTERIOR DETAILS
A600x	DOOR SCHEDULE, DOOR DETAILS, FINISH SCHEDULE, FINISH PLANS
G100x	AUDITORIUM SIGHT LINE SECTIONS
G105x	AUDITORIUM SEATING PLAN
S0x	STRUCTURAL
M0x	MECHANICAL
P0x	PLUMBING
E0x	ELECTRICAL
907x	WAYFINDING DETAILS
F0x	CASEWORK & EQUIPMENT

MADISON YARDS 8

AMC NEW BUILD
905 MEMORIAL DRIVE SE
ATLANTA, GA. 30316

American Multi-Cinema, Inc.
One AMC Way
11500 Ash Street
Leawood, KS 66211

No.	Date	Description

Project Issue Date:

KEY PLAN:

SHEET TITLE:

PROJECTION LEVEL AREA-A PLBG PLAN

SHEET NUMBER:

P103

THIS DRAWING IS A SINGLE PART OF AN INTEGRATED SET OF CONSTRUCTION CONTRACT DOCUMENTS. WORK TO BE PERFORMED AND SYSTEMS FURNISHED BY OTHERS SHOWN, NOTED OR REFERENCED ON THIS DRAWING SHALL BE COORDINATED WITH THE WORK OF ALL OTHER TRADES AS NECESSARY TO PROVIDE A COMPLETE AND FULLY FUNCTIONING BUILDING SYSTEM. NEITHER THE ARCHITECT NOR ITS CONSULTANTS ASSUME RESPONSIBILITY FOR CONSTRUCTION MEANS, METHODS, TECHNIQUES, SEQUENCES OR PROCEDURES, OR FOR SAFETY PRECAUTIONS AND PROGRAMS IN CONNECTION WITH THE WORK OF THE CONTRACTOR OR ANY OF ITS SUBCONTRACTORS. THE CONTRACTOR SHALL REVIEW, APPROVE AND TAKE RESPONSIBILITY FOR THE ACCURACY OF SHOP DRAWINGS AND OTHER SUBMITTALS PRIOR TO SUBMISSION TO THE ARCHITECT. THE CONTRACTOR SHALL DETERMINE AND VERIFY ALL QUANTITIES AND DIMENSIONS. THE CONTRACTOR SHALL COORDINATE ALL WORK THAT INTERFACES WITH OR AFFECTS ADJACENT WORK AND SHALL VERIFY THAT ALL SUCH WORK WILL BE COMPATIBLE AND OPERATIONAL. THE CONTRACTOR SHALL PERFORM ALL WORK IN ACCORDANCE WITH ALL APPLICABLE LAWS, CODES, ORDINANCES, RULES AND REGULATIONS OF ANY PUBLIC AUTHORITY HAVING JURISDICTION OVER THE WORK. THE CONTRACTOR SHALL OBTAIN AND PAY FOR ALL PERMITS, FEES AND LICENSES NECESSARY FOR THE PROPER EXECUTION AND COMPLETION OF THE WORK.

THIS DRAWING IS AN INSTRUMENT OF SERVICE AND SHALL REMAIN THE PROPERTY OF THE ARCHITECT. ALL COPYRIGHTS AND OTHER PROPERTY RIGHTS IN THE DESIGNS, DRAWINGS AND SPECIFICATIONS PREPARED BY THE ARCHITECT AND HIS CONSULTANTS ARE RESERVED BY THEM. THE USE OF THIS DRAWING FOR ANY PURPOSE OTHER THAN THE CONSTRUCTION OF THE PROJECT IS PROHIBITED WITHOUT THE PRIOR WRITTEN CONSENT OF GBS#GEORGIA, ACTING AS THE ARCHITECT OF RECORD. NO UNAUTHORIZED USE OF THIS DRAWING SHALL BE MADE BY OWNER, CONTRACTOR OR ANY OTHER PERSON OR ENTITY. ANY UNAUTHORIZED USE SHALL BE AT THE SOLE RISK OF THE PERSON OR ENTITY MAKING SUCH USE, AND SHALL BE WITHOUT LIABILITY TO THE ARCHITECT AND ITS CONSULTANTS. OWNER AND CONTRACTOR SHALL INDEMNIFY AND HOLD HARMLESS THE ARCHITECT AND ITS CONSULTANTS FROM AND AGAINST ALL CLAIMS, DAMAGES, LOSSES AND EXPENSES, INCLUDING ATTORNEYS' FEES, ARISING OUT OF OR RESULTING FROM SUCH UNAUTHORIZED USE.

Not to be used for construction purposes unless signed and sealed.

Order Plans @ WWW.LDILine.com