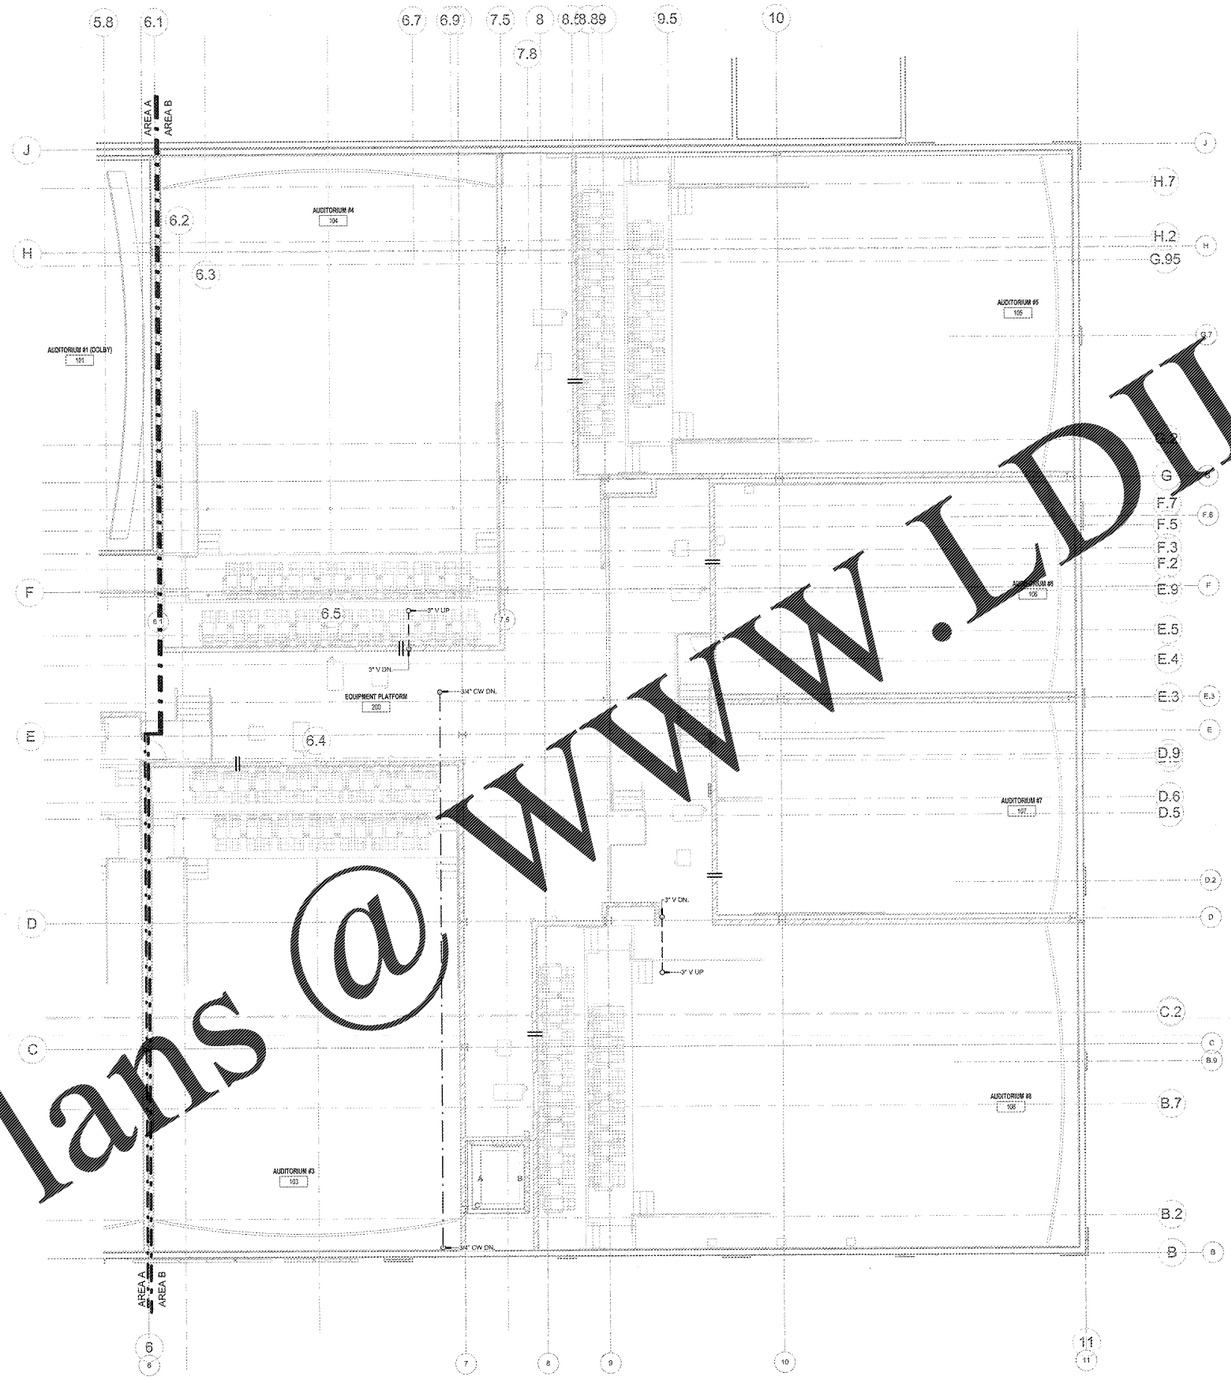

1 PROJECTION LEVEL AREA B PLUMBING PLAN
1/8" = 1'-0"

PLUMBING GENERAL NOTES

1. REFER TO SHEET P000 FOR PLUMBING GENERAL NOTES.

FIRE PROTECTION GENERAL NOTES

1. REFER TO SHEET P000 FOR FIRE PROTECTION GENERAL NOTES.

PLUMBING PLAN NOTES (P)

GEORGIA REGISTERED No. PE033486 PROFESSIONAL ENGINEER TIM L SCOTT

SIGNATURE: DATE:

GBS ENGINEERING
Gibbons, Drake, Scott, Inc.
6201 E. 63rd Street, Suite 100
Raytown, Missouri 64133
Phone: (816) 358-5799
Fax: (816) 358-3367
www.gbsengr.com
GEORGIA COA #PEF000261

SHEET LEGEND

G000's	GENERAL INFORMATION & SCOPE OF WORK
N100's	EGRESS / ADA PLANS & DETAILS
A100's	ARCHITECTURAL FLOORING PLANS
A200's	EXTERIOR & INTERIOR ELEVATIONS
A400's	BUILDING SECTIONS
A450's	RAILINGS PLANS
A500's	EXTERIOR & INTERIOR DETAILS
A600's	DOOR SCHEDULE, DOOR DETAILS, FINISH SCHEDULE, FINISH PLANS
C100's	CONCESSION SERVICE LINE SECTIONS
C120's	AUDITORIUM SEATING PLAN
S's	STRUCTURAL
M's	MECHANICAL
P's	PLUMBING
E's	ELECTRICAL
W's	WATERPROOFING DETAILS
F's	CASEWORK & EQUIPMENT

MADISON YARDS 8
AMC NEW BUILD
995 MEMORIAL DRIVE SE
ATLANTA, GA 30316

American Multi-Cinema, Inc.
One AMC Way
11500 Ash Street
Leawood, KS 66211

No.	Date	Description

Project Issue Date:

KEY PLAN:

SHEET TITLE:
PROJECTION LEVEL AREA-B PLBG PLAN

SHEET NUMBER:
P104

THIS DRAWING IS A PRINCIPAL PART OF AN INTEGRATED SET OF CONSTRUCTION CONTRACT DOCUMENTS AND IS NOT TO BE USED IN WHOLE OR IN PART FOR ANY PURPOSE OR PROJECT OTHER THAN THE SPECIFIC PROJECT FOR WHICH IT WAS PREPARED. ALL COPYRIGHTS, COMMON LAW, STATUTORY AND OTHER RESERVED RIGHTS, INCLUDING THE RIGHT TO COPY OR OTHERWISE REPRODUCE THIS DRAWING, APPLY TO THIS DRAWING. BIDDING TO ALL PARTIES FOR THE CONSTRUCTION OF THE SPECIFIC SCOPE OF WORK THAT CONSTRUCTION OF THE IMPROVEMENTS AS SHOWN ON THIS DRAWING SHALL NOT BE COMMENCED UNTIL ALL PERMITS AND APPROVALS FOR CONSTRUCTION OF THE IMPROVEMENTS AS SHOWN ON THIS DRAWING HAVE BEEN OBTAINED. ANY USE OF THIS DRAWING FOR CONSTRUCTION PURPOSES PRIOR TO THE ISSUANCE OF ALL PERMITS AND APPROVALS FOR CONSTRUCTION OF THE IMPROVEMENTS AS SHOWN ON THIS DRAWING IS EXPRESSLY PROHIBITED. THE ARCHITECTURAL AND STRUCTURAL DRAWINGS AND SPECIFICATIONS CONSTITUTE THE ARCHITECTURAL AND STRUCTURAL WORK PRODUCT OF GBS ENGINEERING ONLY AND SHALL NOT BE USED BY ANY PERSON OR ENTITY FOR ANY PURPOSE UNLESS SUCH PERSON OR ENTITY HAS OBTAINED THE EXPRESS WRITTEN CONSENT OF GBS ENGINEERING. ANY SUCH UNAUTHORIZED USE SHALL BE AT THE SOLE AND TOTAL RISK OF THE UNAUTHORIZED USER AND THE UNAUTHORIZED USER EXPRESSLY AGREES TO INDEMNIFY AND HOLD GBS ENGINEERING HARMLESS FROM ANY AND ALL LOSS OR DAMAGE RESULTING THEREFROM. ANY SUCH UNAUTHORIZED USER ALSO AGREES TO PAY GBS ENGINEERING ALL COSTS AND EXPENSES INCURRED BY GBS ENGINEERING IN CONNECTION WITH THE ENFORCEMENT OF THE FOREGOING RESTRICTIONS, INCLUDING, WITHOUT LIMITATION, ATTORNEYS' FEES AND COSTS.

THESE DRAWINGS SHALL NOT BE USED FOR ANY OTHER PROJECTS, FOR ADDITIONS TO THIS PROJECT, OR FOR COMPLETION OF THIS PROJECT BY OTHERS WITHOUT THE WRITTEN CONSENT OF GBS ENGINEERING. ANY USE WITHOUT SUCH CONSENT SHALL BE AT THE USER'S SOLE RISK AND WITHOUT LIABILITY TO GBS ENGINEERING. THE USER SHALL INDEMNIFY AND HOLD GBS ENGINEERING HARMLESS AGAINST ALL DAMAGES, LIABILITIES OR COSTS, INCLUDING ATTORNEYS' FEES AND COSTS OF DEFENSE, ARISING OUT OF OR IN ANY WAY CONNECTED WITH SUCH USE.

TIM L SCOTT 033486 12/31/2020

GBS DRAWING 12/31/2020 20247

Order Plans @ WWW.LDILine.com