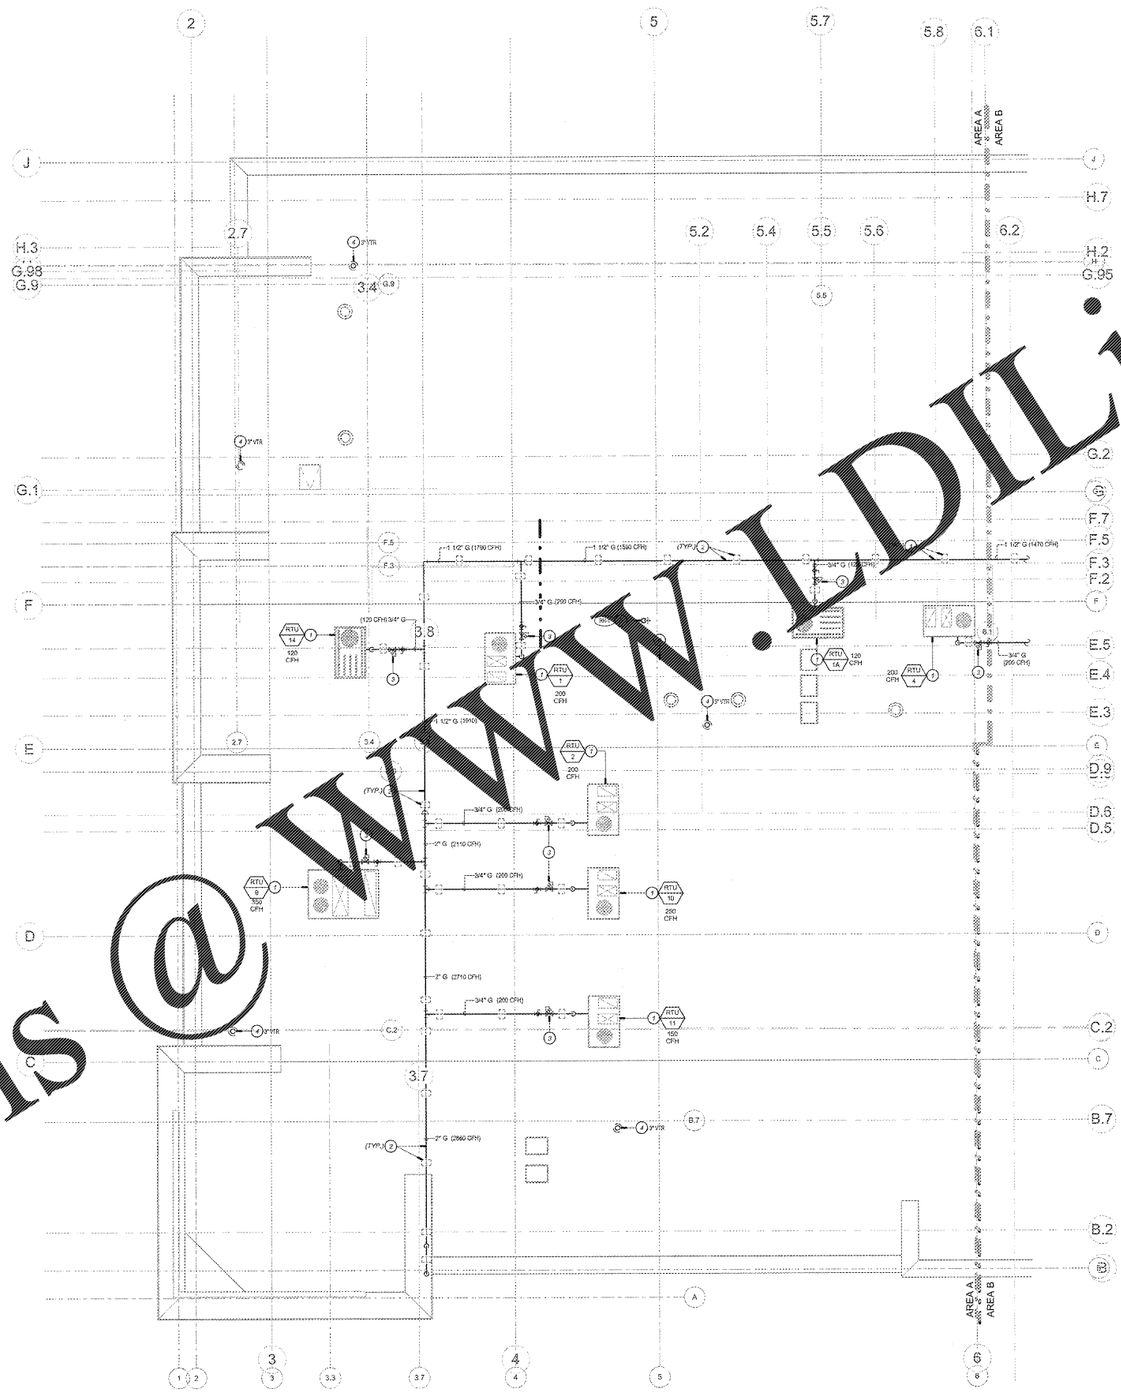

1 ROOF AREA A PLUMBING PLAN
1/8" = 1'-0"

PLUMBING GENERAL NOTES

A. REFER TO SHEET P000 FOR PLUMBING GENERAL NOTES.

PLUMBING PLAN NOTES

1. GAS-FIRED PACKAGED ROOFTOP UNIT. INPUT CAPACITY AS INDICATED ON MECHANICAL SCHEDULE SHEET.
2. GAS PIPING ON ROOF: ROUTE AS REQUIRED TO AVOID ROOF WALKWAYS, EXHAUST FANS, ETC. PAINT ALL EXPOSED PIPE. PROVIDE SUPPORTS ON ROOF FOR PIPE AS REQUIRED, REFER TO ROOF BLOCKING PIPE SUPPORT DETAIL ON DETAIL SHEET.
3. PROVIDE SHUT-OFF VALVE, PRESSURE REGULATOR, DIRT LEG, UNION, AND FLEXIBLE CONNECTION. MAKE CONNECTIONS TO UNIT AS REQUIRED. SET REGULATOR TO PROVIDE 11" WC AT UNIT. FIELD VERIFY REQUIRED PRESSURE REGULATOR SET PRESSURE. REFER TO ROOFTOP UNIT CONNECTION DETAIL ON DETAIL SHEET.
4. VENT THRU ROOF. SIZE AS INDICATED. REFER TO VENT THRU ROOF DETAIL ON DETAIL SH[illegible]
5. 3/4" COLD WATER UP FROM BELOW TO ROOF HYDRANT RH-1. REFER TO ROOF HYDRANT [illegible]LOW DETAIL SHEETS.

GEORGIA REGISTERED No. PE031486 PROFESSIONAL ENGINEER TIM L. SCOTT

SIGNED: DATE:

GDS ENGINEERING
Gibbens, Drake, Scott, Inc.
9200 St. 62nd Street, Suite 100
Raytown, Missouri 64133
Phone: (816) 358-1290
Fax: (816) 358-1297
www.gdsengr.com
CERTIFICATE OF AUTHORIZATION #: E-2009001284

SHEET LEGEND

G000's	GENERAL INFORMATION & SCOPE OF WORK
H-000's	EGRESS / ADA PLANS & DETAILS
A100's	FLOOR PLANS & CEILING PLANS
A200's	EXTERIOR & INTERIOR ELEVATIONS
A300's	BUILDING SECTIONS
A400's	EXTERIOR & INTERIOR DETAILS
A500's	ENLARGED TOILET & JANITOR DETAILS
A600's	DOOR SCHEDULE, DOOR DETAILS & FINISH SCHEDULE, FINISH PLANS
D100's	AUDITORIUM SIGHT LINE SECTIONS
D120's	AUDITORIUM SEATING PLAN
S's	STRUCTURAL
M's	MECHANICAL
P's	PLUMBING
E's	ELECTRICAL
WP's	WAYFINDING DETAILS
FD's	CASEWORK & EQUIPMENT

MADISON YARDS 8

AMC NEW BUILD
905 MEMORIAL DRIVE SE
ATLANTA, GA 30316

amc
Americans Multi-Cinema, Inc.
One AMC Way
11500 Ash Street
Leawood, KS 66211

No.	Date	Description

Project Issue Date:

KEY PLAN:

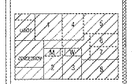

NORTH

SHEET TITLE:
ROOF LEVEL AREA-A PLBG PLAN

SHEET NUMBER:
P105

Order Plans @ WWW.LDILine.com