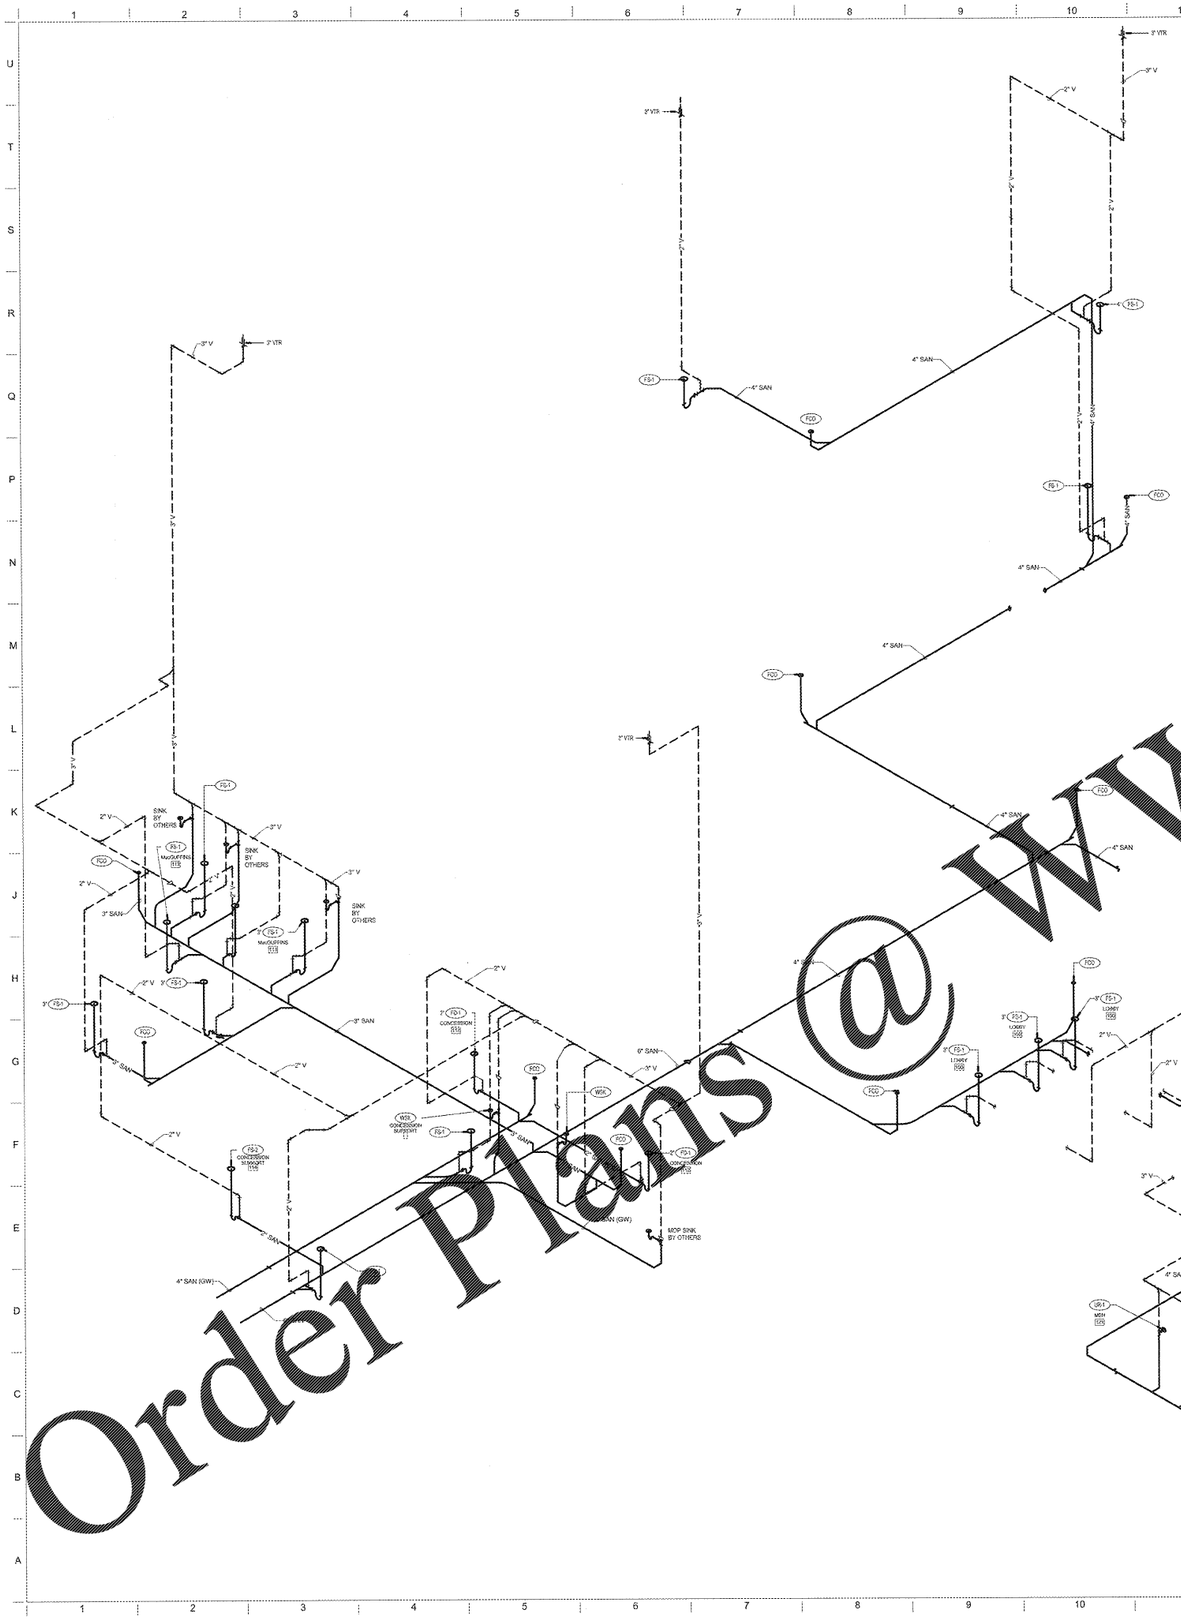

NOTE:
CLEANOUTS ARE TO BE PLACED AT EACH URINAL AND AT ALL OTHER LOCATIONS REQUIRED TO PROVIDE ACCESS TO EACH BRANCH OF SANITARY WASTE AND GREASE WASTE PIPING.

THIS DRAWING IS A SINGLE PART OF AN INTEGRATED SET OF CONSTRUCTION CONTRACT DOCUMENTS. REFER TO DRAWING AND SPECIFICATION INDEX DOCUMENTS TO DETERMINE THE EXTENT OF THIS DRAWING. REFER TO ALL CONSULTANTS' DRAWINGS FOR COORDINATION OF THIS DRAWING WITH THE WORK OF OTHER TRADES. DO NOT SCALE DRAWINGS. VERIFY ALL DIMENSIONS IN THE FIELD BEFORE ORDERING MATERIALS OR BEGINNING WORK. REPORT ANY DISCREPANCIES TO THE ARCHITECT BEFORE PROCEEDING WITH THE WORK. ALL DRAWINGS, SPECIFICATIONS AND COPIES THEREOF FURNISHED BY THE ARCHITECT ARE AND SHALL REMAIN THE PROPERTY OF THE ARCHITECT. THEY ARE NOT TO BE USED ON ANY OTHER PROJECT AND WITH THE EXCEPTION OF ONE CONTRACT SET FOR EACH PARTY TO THE CONTRACT FOR CONSTRUCTION PURPOSES, ARE NOT TO BE LOANED, COPIED OR REPRODUCED WITHOUT THE WRITTEN CONSENT OF THE ARCHITECT. VISUAL CONTACT WITH THESE DRAWINGS OR ANY PART THEREOF SHALL CONSTITUTE RECEIPT OF THE AGREEMENT. ALL RIGHTS RESERVED UNDER THE FEDERAL COPYRIGHT ACTS.

GEORGIA REGISTERED No. PE033886 PROFESSIONAL ENGINEER TIM L. SCOTT
SIGNATURE: DATE:

GIBBONS, DRAKE, SCOTT, INC. ENGINEERING
Gibbons, Drake, Scott, Inc.
9201 E. 62nd Street, Suite 100
Raytown, Missouri 64133
Phone: (816) 358-1700
Fax: (816) 358-2367
www.gdsengr.com
GEORGIA C.O.A. #PE010000363

SHEET LEGEND

G000%	GENERAL INFORMATION & SCOPE OF WORK
N100%	EGRESS / ADA PLANS & DETAILS
A101%	FLOOR PLANS & CEILING PLANS
A201%	EXTERIOR & INTERIOR ELEVATIONS
A301%	BUILDING SECTIONS
A401%	ENLARGED PLANS
A501%	EXTERIOR & INTERIOR DETAILS
A600%	DOOR SCHEDULE / DOOR DETAILS
	FINISH SCHEDULE, FINISH PLANS
D100%	AUDITORIUM SIGHT LINE SECTIONS
D120%	AUDITORIUM SEATING PLAN
P1%	PLUMBING
M%	MECHANICAL
P*%	PLUMBING
E*%	ELECTRICAL
W0*%	WASTEWATER UTILITIES
FS%	CASEWORK & EQUIPMENT

MADISON YARDS 8
AMC NEW BUILD
905 MEMORIAL DRIVE SE
ATLANTA, GA 30316

American Multi-Cinema, Inc.
One AMC Way
11500 Ash Street
Leawood, KS 66211

No.	Date	Description

Project Issue Date:

KEY PLAN:

SHEET TITLE:
SANITARY RISER DIAGRAMS

SHEET NUMBER:
P502

Order Plans @ WWW.LDILine.com