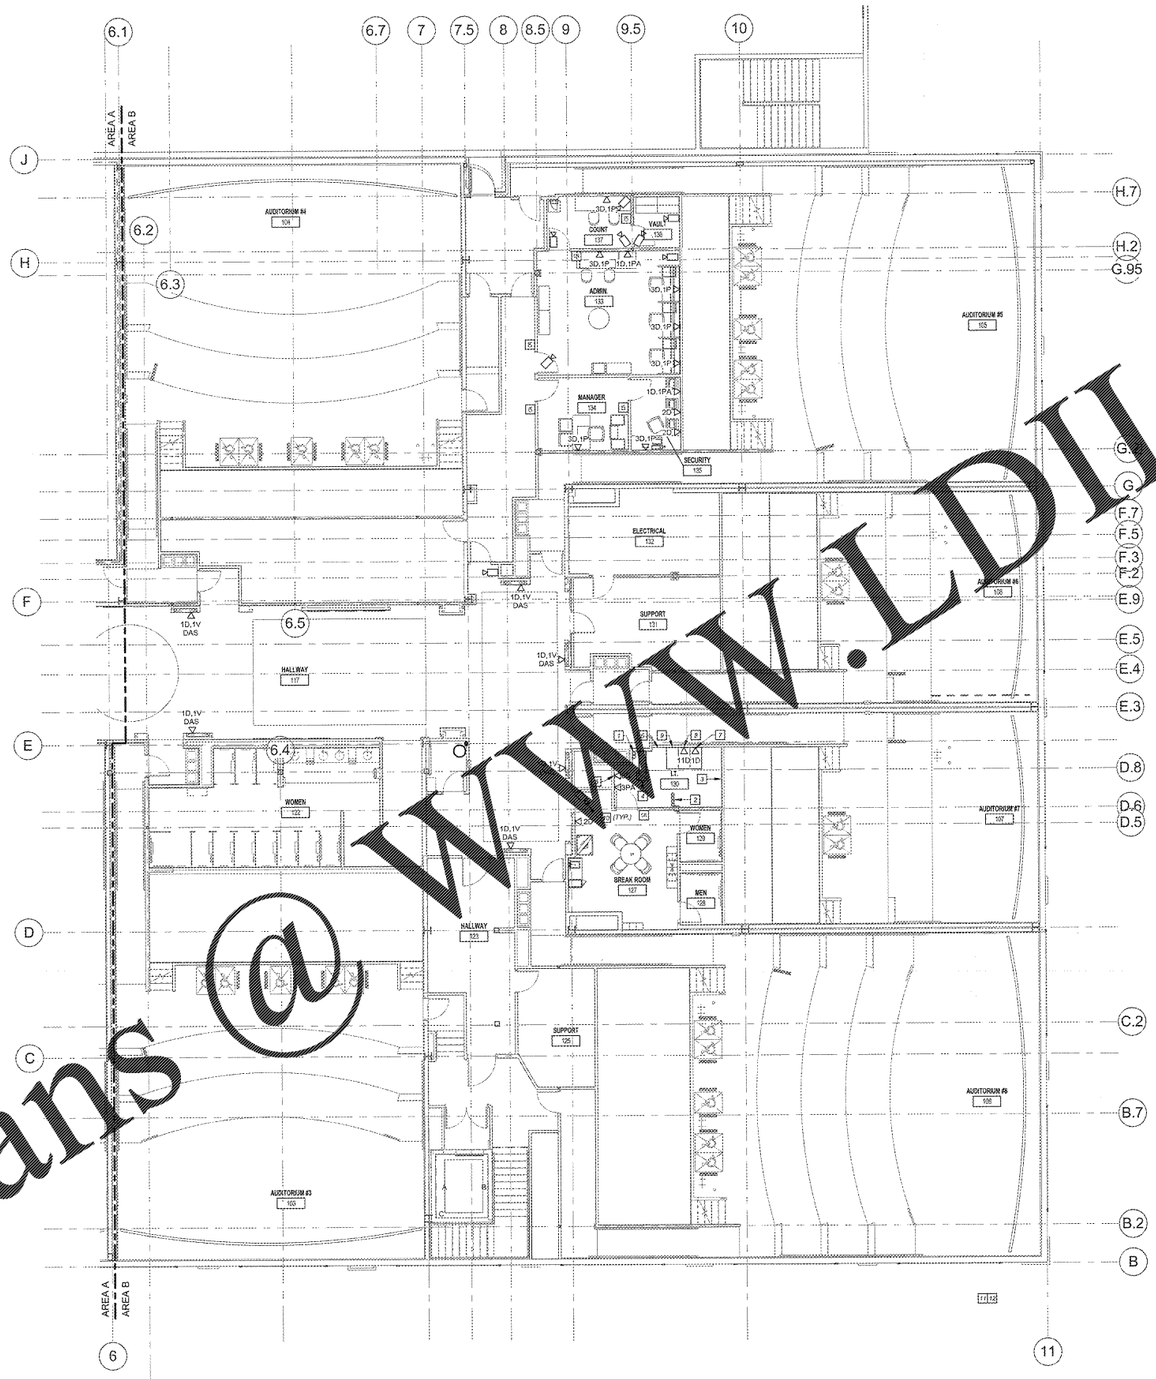


## ENTRY LEVEL AREA B SPECIAL SYSTEMS PLAN

1/8" = 1'-0"

## SPECIAL SYSTEM GENERAL NOTES

A. REFER TO SHEET E101 FOR ADDITIONAL GENERAL NOTES.

B. REFER TO ARCHITECTURAL DRAWINGS FOR MONITOR LOCATIONS FOR DAS, DRO, DMB, AND LEN SYSTEMS.

C. PROVIDE CONDUIT FOR ALL DATA CABLING.

D. DATA DEVICE COVER PLATES SHALL MATCH COLOR AND FINISH OF ADJACENT RECEPTACLES.

E. CCTV CAMERAS SHOWN FOR REFERENCE ONLY.

F. ALL PHONE, DATA, AND VIDEO CABLING SHALL BE ROUTED TO THE NEAREST MDF OR IDF LOCATION.

## SPECIAL SYSTEMS PLAN NOTES

1 (2) 4" CONDUITS FOR TELECOMMUNICATIONS SERVICE ENTRANCE CABLING. REFERENCE SITE DRAWINGS FOR ADDITIONAL INFORMATION.

2 PROVIDE (4) 4" CONDUITS FROM 90" ABOVE FINISHED FLOOR TO AN ACCESSIBLE SPACE IN PROJECTION LEVEL ABOVE.

3 PROVIDE (1) 4'-0" X 8'-0" X 3/4" SHEET OF FIRE RATED PLYWOOD. PRIME AND PAINT PLYWOOD TO MATCH EXISTING ROOM FINISH.

4 MDF - PROVIDE/INSTALL APC AR2400 RACK. PROVIDE/INSTALL (2) APC AP7900 RACK PDU. INSTALL ALL NETWORK EQUIPMENT, SERVER, FIREWALLS, ROUTER, FIREWALLS, ACCESS SWITCHES, ETC.). PROVIDE ALL MOUNTING HARDWARE. CROSS-CONNECT FROM THE DEMARC TO THE MDF LOCATION (IF EXISTING, BUT NOT LIMITED TO, ALL RELEVANT VOICE/DATA CIRCUITS. PROVIDE (1) 20A DUPLEX RECEPTACLE FOR DTDS UPS SERVER. COORDINATE PLACEMENT OF ALL EQUIPMENT WITH PROJECT MANAGER, GENERAL CONTRACTOR AND THEATRE SUPPLIER.

5 TERMINATE GROUNDING CONDUCTOR TO MAIN GROUNDING BUSBAR (TMGB). CONNECT TO BUILDING GROUNDING SYSTEM WITH #2 AWG STRANDED GROUND CABLE.

6 (8) 4" CONDUITS FOR EXPANSION OF DATA CABLES. COORDINATE PLACEMENT WITH PROJECT MANAGER, GENERAL CONTRACTOR AND THEATRE SUPPORT.

DCDC EQUIPMENT - ROUTE (1) CAT6 CABLE TO DC IDF-1.

LIBRARY SERVICES CABINET - ROUTE (1) CAT6 CABLES TO DC IDF-1.

9 NEW CABINET - ROUTE (2) 62.5 MICRON, 6-STRAND ARMORED FIBER TO TO MDF LOCATION. INSTALL (1) 8-PORT ACCESS SWITCH.

10 RECESSED SECURITY CAMERA HOUSING. MAINTAIN 12" OF FREE SPACE ABOVE THE CEILING WITHIN THE LIMITS OF THE CAMERA HOUSING AREA. PROVIDE A 3/4" CONDUIT FROM SECURITY OFFICE 118 TO EACH CAMERA. TYPICAL OF ALL CAMERAS.

11 (2) 16 CHANNEL DVR'S SHALL BE PROVIDED BY AMC AND LOCATED IN SECURITY OFFICE 118.

12 ALL VOICE, DATA AND VIDEO CABLING ON THE ENTRY LEVEL SHALL BE ROUTED TO IT ROOM 125 UNLESS NOTED OTHERWISE. COORDINATE EXACT PLACEMENT WITH ARCHITECTURAL AND FOOD SERVICE DRAWINGS PRIOR TO INSTALLATION.

THIS DRAWING IS COPYRIGHTED BY ARCHITECTURAL DESIGN GROUP, INC. UNDER SECTION 102 OF THE COPYRIGHT ACT, 17 USC. SECTION 102(B) AND 17 USC. SECTION 120(A). COPYRIGHT PROTECTION EXTENDS TO THE DESIGN OF THE WORK, INCLUDING THE ARRANGEMENT AND COMPOSITION OF SPACES AND ELEMENTS IN THE WORK AS EMBODIED IN THE CONSTRUCTION DOCUMENTS, SUCH AS THE SHAPE AND ARRANGEMENT OF ROOMS, THE SHAPE, SIZE AND ARRANGEMENT OF WINDOWS, AND THE SHAPE AND ARRANGEMENT OF ARCHITECTURAL FEATURES. THIS DESIGN AND ALL ARCHITECTURAL DRAWINGS, SPECIFICATIONS AND OTHER DOCUMENTS PREPARED BY ARCHITECTURAL DESIGN GROUP, INC. ARE THE PROPERTY OF ARCHITECTURAL DESIGN GROUP, INC. AND ARE NOT TO BE USED IN WHOLE OR IN PART FOR ANY OTHER PROJECT OR PURPOSE WITHOUT THE EXPRESS WRITTEN CONSENT OF ARCHITECTURAL DESIGN GROUP, INC. ANY UNAUTHORIZED USE OF THESE DRAWINGS AND SPECIFICATIONS WILL BE PROSECUTED TO THE FULLEST EXTENT OF THE LAW. ARCHITECTURAL DESIGN GROUP, INC. RETAINS ALL COMMON LAW, STATUTORY AND OTHER RESERVED RIGHTS, INCLUDING THE COPYRIGHT THEREIN.

GEORGIA REGISTERED No. PE023498 PROFESSIONAL ENGINEER TIM L. SCOTT
SIGNATURE: DATE:
LDS ENGINEERING
Gibbens, Drake, Scott, Inc.
9205 E. 63rd Street, Suite 100
Raytown, Missouri 64133
Phone: (816) 358-1793
Fax: (816) 358-2367
www.gdsnet.com
GEORGIA COA #PE009262

SHEET LEGEND

| | |
|---|---|
| G0000 | GENERAL INFORMATION & SCOPE OF WORK |
| A100s | FLOOR PLANS, AREAS & DETAILS |
| A200s | ROOF PLANS & BUILDING PLANS |
| A300s | EXTERIOR & INTERIOR ELEVATIONS |
| A400s | BUILDING SECTIONS |
| A402s | ENLARGED PLANS |
| A600s | EXTERIOR & INTERIOR DETAILS |
| A800s | DOOR SCHEDULE, DOOR DETAILS, FINISH SCHEDULE, FINISH PLANS |
| GP00s | GENERAL PURPOSE LIFE SAFETY PLANS |
| G100s | AUDITORIUM SEATING PLAN |
| S's | STRUCTURAL |
| M's | MECHANICAL |
| P's | PLUMBING |
| E's | ELECTRICAL |
| WP's | WAYFINDING DETAILS |
| FS's | CASEWORK & EQUIPMENT |

# MADISON YARDS 8

AMC NEW BUILD
905 MEMORIAL DRIVE SE
ATLANTA, GA 30316

American Multi-Cinema, Inc.
One AMC Way
11500 Ash Street
Leawood, KS 66211

| No. | Date | Description |
|---|---|---|
| | | |

Project Issue Date:

KEY PLAN:

NORTH

SHEET TITLE:

ENTRY LEVEL AREA-B SPECIAL SYSTEMS PLAN

SHEET NUMBER:

E302

Order Plans @ WWW.LDLINCOLN.COM