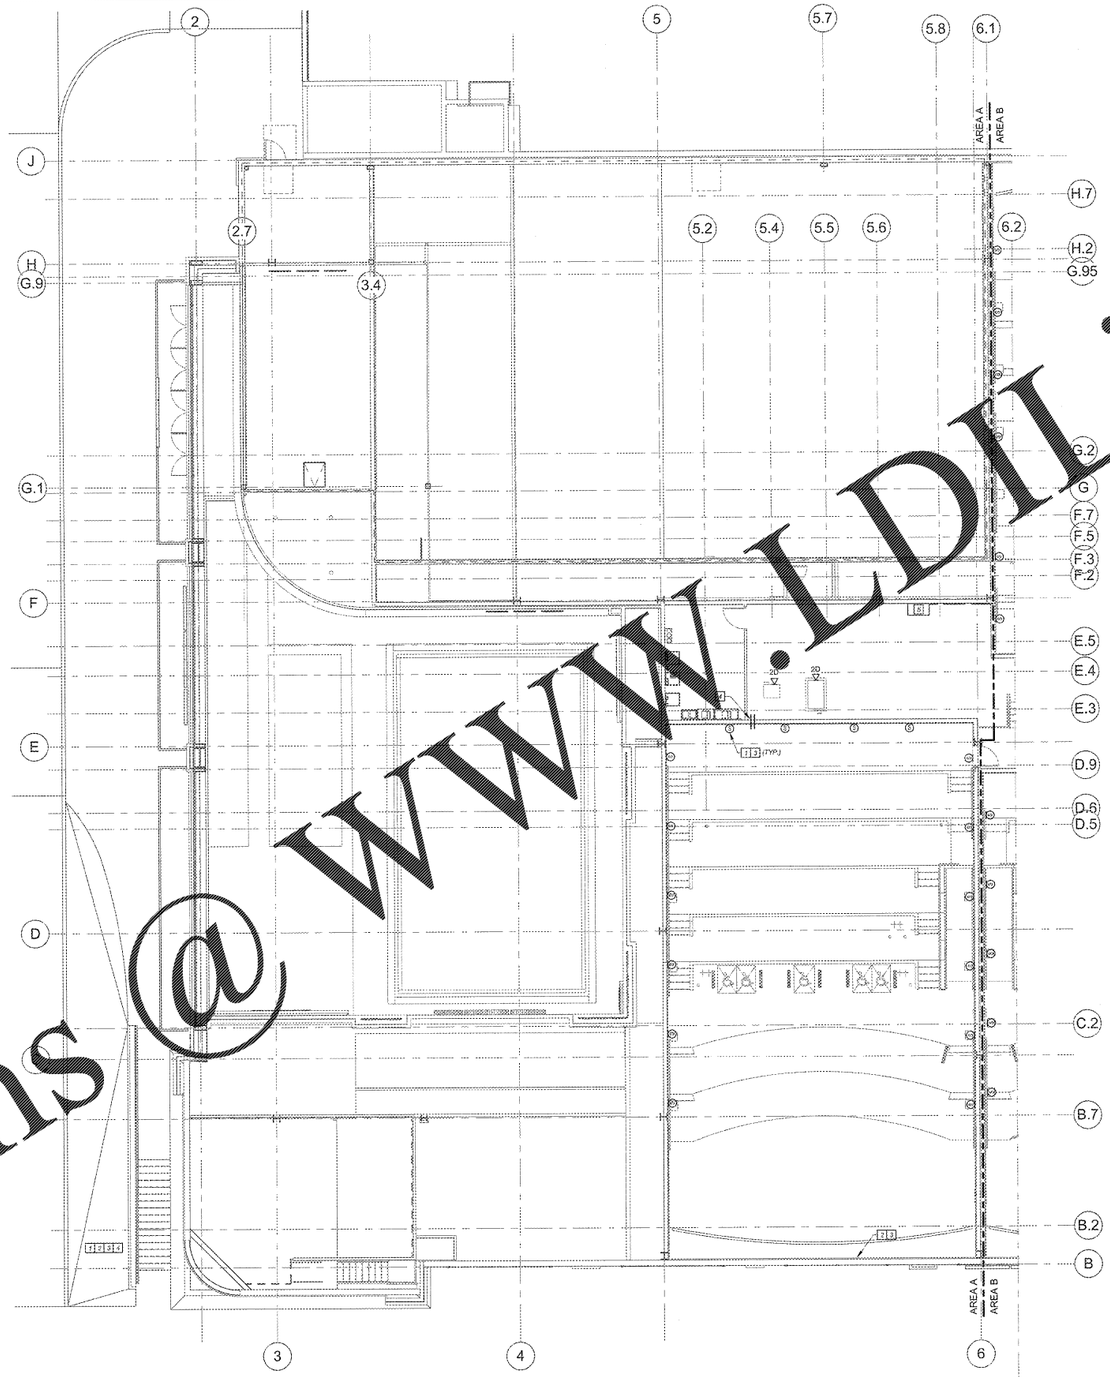


## PROJECTION LEVEL AREA A SPECIAL SYSTEMS PLAN

1/8" = 1'-0"

## SPECIAL SYSTEM GENERAL NOTES

A. REFER TO SHEET E101 FOR ADDITIONAL GENERAL NOTES.

B. REFER TO ARCHITECTURAL DRAWINGS FOR MONITOR LOCATIONS FOR DAS, DBO, DMB, AND LEN SYSTEMS.

C. PROVIDE CONDUIT FOR ALL DATA CABLING.

D. DATA DEVICE COVER PLATES SHALL MATCH COLOR AND FINISH OF ADJACENT RECEPTACLES.

E. CCTV CAMERAS SHOWN FOR REFERENCE ONLY.

F. ALL PHONE, DATA, AND VIDEO CABLING SHALL BE ROUTED TO THE NEAREST MDF OR IDF LOCATION.

## SPECIAL SYSTEMS PLAN NOTES

1. PROVIDE 3/4" CONDUIT FROM 2" ABOVE SPEAKER MOUNTING BLOCK TO 2" ABOVE ACCESSIBLE CEILING AND CENTERED HORIZONTALLY FOR WIRING OF [illegible] AND SOUND SPEAKER. REFER TO ARCHITECTURAL ELEVATIONS FOR SPEAKER LOCATIONS.
2. PROVIDE 2" CONDUIT FROM 1" ABOVE ACCESSIBLE CEILING, DOWN WALL AND SECURE TO SCREEN WALL SPEAKER WIRE SNAKE PLATE. FURNISHED BY OWNER FROM INNOVATIVE CINEMA SOLUTIONS. MOUNT SNAKE PLATE TO WALL AT 12'-0" AFF AND 5'-0" FROM THE SCREEN CENTERLINE, OPPOSITE THE MASKING.
3. INSTALL SPEAKER WIRE FURNISHED BY OWNER. ROUTE SPEAKER WIRE FROM [illegible] TO ALUM AUDIO TERMINAL BOX LOCATED ON THE [illegible] SIDE OF THE ALUMINUM BACK WALL. REFER TO DETAIL ON SHEET E7[illegible].
4. PROVIDE (2) 2" CONDUIT SLEEVES THROUGH REAR WALL OF AUDITORIUM, 12" ABOVE THE [illegible].
5. DO NOT PROVIDE INSTALLATION OF [illegible] CABINET AND AFC AP9562 RACK MOUNT PDU. INSTALL ONLY PDU'S IN [illegible] SWITCHES AND CONNECT IDF SWITCH TO MDF SWITCH. PROVIDE (1) 6-STRAND, 50 MICRON, ARMORED FIBER OPTIC RETRACTABLE NETWORK IDF AND MDF, TERMINATED LC DUPLEX, COORDINATE PLACEMENT WITH PROJECT MANAGER, GENERAL CONTRACTOR AND THEATER OPERATOR.


GEORGIA
No. PE032896
PROFESSIONAL
ENGINEER
TIM L. SCOTT
SIGNATURE:
DATE:



GS
ENGINEERING
Gilsbertz, Drake, Scott, Inc.
9201 E. 63rd Street, Suite 100
Raytown, Missouri 64133
Phone: (816) 358-1720
Fax: (816) 358-2367
www.gds-eng.com
GEORGIA COA# PE0910263


### SHEET LEGEND

| | |
|---|---|
| G000s | GENERAL INFORMATION & SCOPE OF WORK |
| A100s | BUILDING / AGA PLANS & DETAILS |
| A150s | FLOOR PLANS & CEILING PLANS |
| J200s | EXTERIOR & INTERIOR ELEVATIONS |
| A300s | BUILDING SECTIONS |
| A400s | ENLARGED PLANS |
| A500s | EXTERIOR & INTERIOR DETAILS |
| A600s | DOOR SCHEDULE, DOOR DETAILS, FINISH PLANS |
| D1000s | AUDITORIUM SLOPE AND SECTIONS |
| D1200s | AUDITORIUM SEATING PLAN |
| M-s | MECHANICAL |
| Ps | PLUMBING |
| Es | ELECTRICAL |
| W7s | WAYFINDING DETAILS |
| FEs | CASEWORK & EQUIPMENT |

# MADISON YARDS 8

AMC NEW BUILD
905 MEMORIAL DRIVE SE
ATLANTA, GA 30316


American Multi-Cinema, Inc.
One AMC Way
11500 Ash Street
Leawood, KS 66211


| No. | Date | Description |
|---|---|---|
| | | |

Project Issue Date:

KEY PLAN:

NORTH

SHEET TITLE:
PROJECTION LEVEL AREA-A SPECIAL SYSTEMS PLAN

SHEET NUMBER:
E303


THIS DRAWING IS A SCHEMATIC OR INTENDED AS PART OF CONSTRUCTION CONSULTANT DOCUMENTS. NOTES TO CLOSE/MIC AND SPECIFICATIONS (WRITTEN INFORMATION), BUT NOT LIMITED TO, THE ARCHITECTURAL, STRUCTURAL, MECHANICAL, ELECTRICAL, AND PLUMBING DRAWINGS AND SECTIONS, WHICH APPLY TO THIS DRAWING. BOTH TO ALL NOTES AND NOTATIONS FOR THE COMPLETE SCOPE OF WORK. THE CONTRACTOR WILL BE RESPONSIBLE FOR ALL INFORMATION CONTAINED IN THE "SET" OF DOCUMENTS WHETHER THIS INFORMATION IS CONTAINED AS PART OF THIS SHEET OR IS CONTAINED IN A DIFFERENT DRAWING. ALL DIMENSIONS FROM EXISTING CONDITIONS ARE TO BE VERIFIED IN THE FIELD BY THE CONTRACTOR PRIOR TO THE START OF ANY CONSTRUCTION. ANY DISCREPANCIES FOUND BETWEEN THE CONSTRUCTION DOCUMENTS AND THE EXISTING CONDITIONS SHALL BE BROUGHT TO THE ATTENTION OF THE ARCHITECT PRIOR TO THE START OF CONSTRUCTION. THE CONTRACTOR SHALL BE RESPONSIBLE FOR ALL ARCHITECTURAL, STRUCTURAL, AND MECHANICAL, ELECTRICAL, AND PLUMBING DRAWINGS AND SPECIFICATIONS. DO NOT SCALE DRAWINGS. ALL DIMENSIONS ARE TO FACE OF STUD, FACE OF CONCRETE, OR CENTERLINE OF COLUMN GRIDS UNLESS OTHERWISE NOTED.

THIS DOCUMENT IS THE PROPERTY OF GILSBERTZ, DRAKE, SCOTT, INC. AND IS NOT TO BE USED IN WHOLE OR IN PART FOR ANY OTHER PROJECT OR EXTENSION OF THIS PROJECT WITHOUT THE PRIOR WRITTEN CONSENT OF GILSBERTZ, DRAKE, SCOTT, INC. ANY REPRODUCTION, WHETHER PHYSICAL OR ELECTRONIC, OF THIS DOCUMENT WITHOUT THE PRIOR WRITTEN CONSENT OF GILSBERTZ, DRAKE, SCOTT, INC. IS A VIOLATION OF THE COPYRIGHT LAWS OF THE UNITED STATES AND SUBJECT TO ALL REMEDIES AVAILABLE UNDER THE LAW. THE DESIGNS AND IDEAS EMBODIED IN THIS DOCUMENT, INCLUDING BUT NOT LIMITED TO, THE ARRANGEMENT OF ROOMS, THE SIZES AND SHAPES OF ROOMS, AND THE RELATIONSHIP OF ROOMS TO ONE ANOTHER, ARE THE EXCLUSIVE PROPERTY OF GILSBERTZ, DRAKE, SCOTT, INC. AND MAY NOT BE USED IN WHOLE OR IN PART FOR ANY OTHER PROJECT WITHOUT THE PRIOR WRITTEN CONSENT OF GILSBERTZ, DRAKE, SCOTT, INC.

THIS DRAWING © 2019 GILSBERTZ, DRAKE, SCOTT, INC.



Order Plans @ WWW.LDLine.com