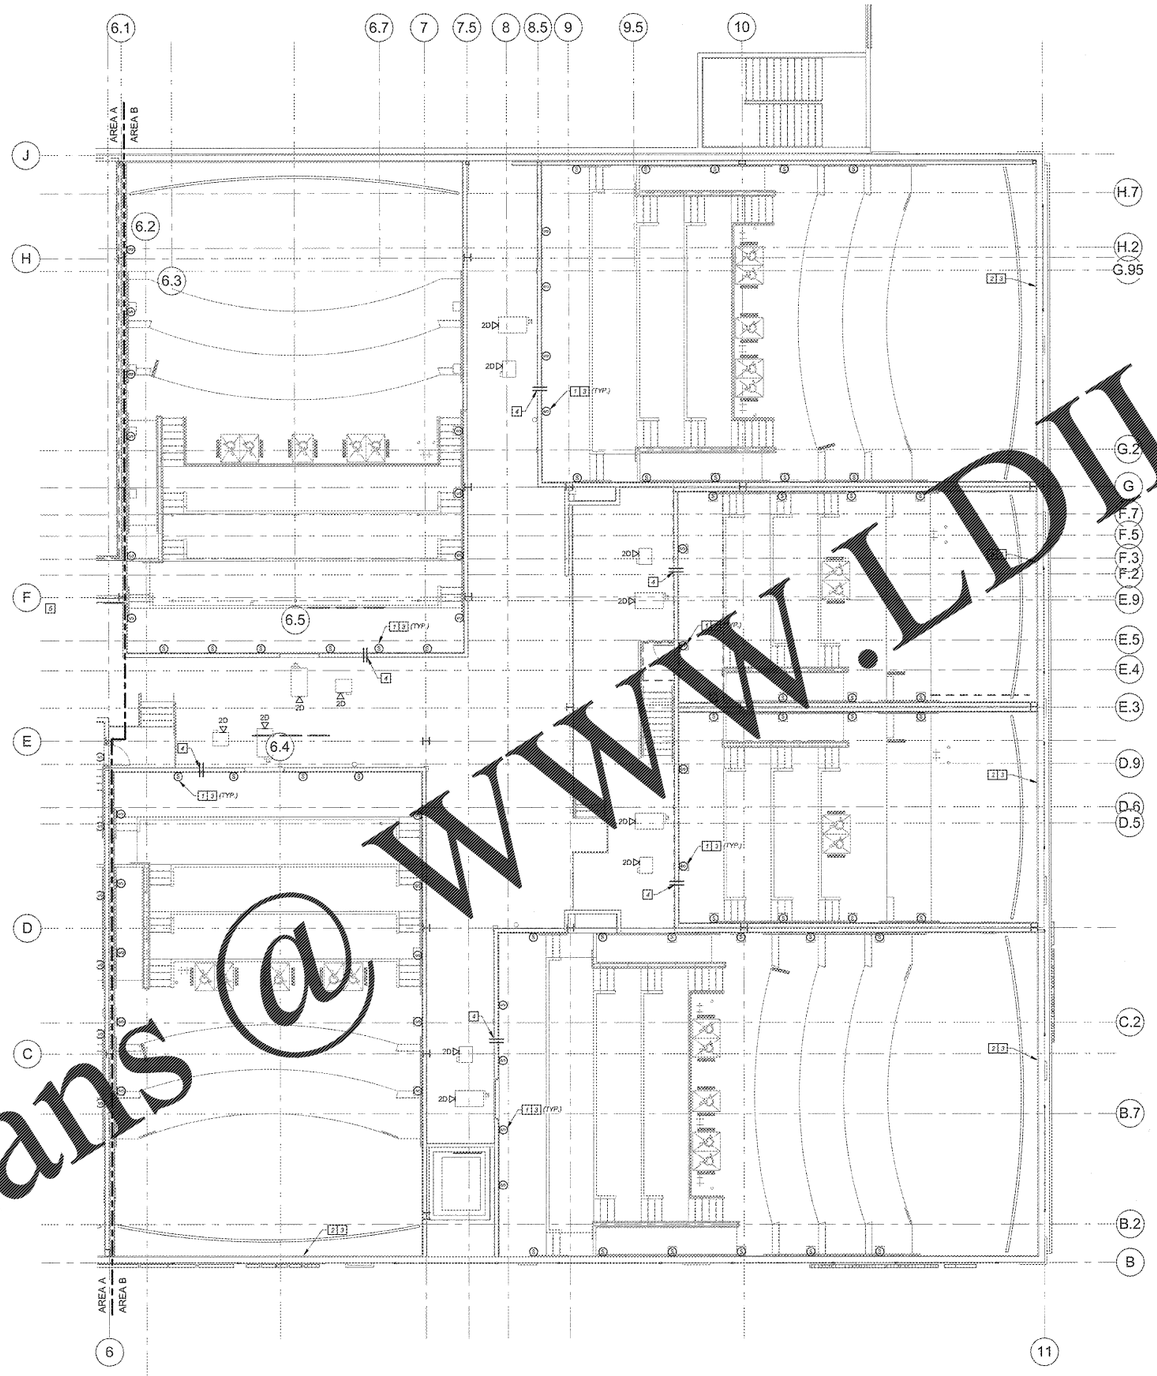

PROJECTION LEVEL AREA B SPECIAL SYSTEMS PLAN

1/8" = 1'-0"

SPECIAL SYSTEM GENERAL NOTES

A. REFER TO SHEET E101 FOR ADDITIONAL GENERAL NOTES.

B. REFER TO ARCHITECTURAL DRAWINGS FOR MONITOR LOCATIONS FOR DAS, DBO, DMB AND LEN SYSTEMS.

C. PROVIDE CONDUIT FOR ALL DATA CABLING.

D. DATA DEVICE COVER PLATES SHALL MATCH COLOR AND FINISH OF ADJACENT RECEPTACLES.

E. CCTV CAMERAS SHOWN FOR REFERENCE ONLY.

F. ALL PHONE, DATA, AND VIDEO CABLING SHALL BE ROUTED TO THE NEAREST MDF OR IDF LOCATION.

SPECIAL SYSTEMS PLAN NOTES

1. PROVIDE 3/4" CONDUIT FROM 2" ABOVE SPEAKER MOUNTING BLOCK TO 2" ABOVE ACCESSIBLE CEILING AND CENTERED HORIZONTALLY FOR WIRING OF OVERHEAD SOUND SPEAKER. REFER TO ARCHITECTURAL ELEVATIONS FOR SPEAKER LOCATIONS.
2. PROVIDE 2" CONDUIT FROM 1" ABOVE ACCESSIBLE CEILING, DOWN WALL AND SECURE TO SCREEN WALL SPEAKER WIRE SNAKE PLATE. FURNISHED BY OWNER FROM INNOVATIVE CINEMA SOLUTIONS. MOUNT SNAKE PLATE TO WALL AT 12'-0" AFF AND 5'-0" FROM THE SCREEN CENTERLINE, OPPOSITE THE MASKING.
3. INSTALL SPEAKER WIRE FURNISHED BY OWNER. ROUTE SPEAKER WIRE FROM AUDITORIUM AUDIO TERMINAL BOX LOCATION IN PROJECTION SIDE OF THE AUDITORIUM BACK WALL. REFER TO DETAIL ON SHEET E701.
4. PROVIDE (2) 2" CONDUIT [illegible] THROUGH REAR WALL OF AUDITORIUM, 12" ABOVE [illegible]

GEORGIA REGISTERED No. PE033498 PROFESSIONAL ENGINEER TIM L. SCOTT

SIGNATURE: DATE:

ENGINEERING
Gibbens, Drake, Scott, Inc.
9001 E. 63rd Street, Suite 100
Raytown, Missouri 64133
Phone: (816) 358-1790
Fax: (816) 358-2462
www.gdsengineering.com
GEORGIA COA: #PEOOOO263

SHEET LEGEND

G0001 GENERAL INFORMATION & SCOPE OF WORK
A1001 EGRESS / ADA PLANS & DETAILS
A1101 FLOOR PLAN B CEILING PLANS
A2001 EXTERIOR ELEVATIONS
A3001 BUILDING SECTIONS
A4001 ENLARGED PLANS
A5001 EXTERIOR & INTERIOR DETAILS
A6001 DOOR SCHEDULE, DOOR DETAILS, FINISH SCHEDULE, FINISH PLANS
Q1001 PROJECTION BOOTH LINE DIAGRAM
Q1101 AUDITORIUM SEATING PLAN
S1 STRUCTURAL
M1 MECHANICAL
P1 PLUMBING
E1 ELECTRICAL
WF1 WAYFINDING DETAILS
FE1 CASEWORK & EQUIPMENT

MADISON YARDS 8

AMC NEW BUILD
905 MEMORIAL DRIVE SE
ATLANTA, GA 30316

American Multi-Cinema, Inc.
One AMC Way
11500 Ash Street
Leawood, KS 66211

No.	Date	Description

Project Issue Date:

KEY PLAN:

SHEET TITLE:
PROJECTION LEVEL AREA-B SPECIAL SYSTEMS PLAN

SHEET NUMBER:
E304

Order Plans @ WWW.LDLine.com