CASEWORK / MILLWORK NOTES

1. SUBSTRATE FRAMING TO BE ¾" MDF.
2. INTERIOR SURFACES OF CABINETS (INCL. SHELVES) SHALL BE WHITE MELAMINE - NO EXPOSED WOOD
3. ALL EDGES OF SOLID SURFACE SHALL BE EASED.
4. (2) CONCEALED HINGES AT ALL DOORS; DOORS OVER 36" HIGH AND 24" WIDE SHALL HAVE 3 HINGES.
5. AREAS OF INTEGRAL CASEWORK LIGHTING SHALL ACCOMODATE ACCESS PANELS

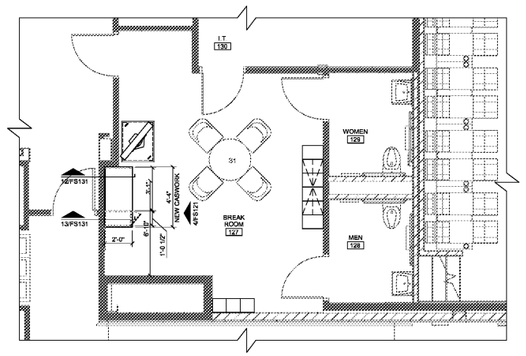

3 BREAK ROOM CASEWORK FRAMING PLAN
SCALE: 1/4" = 1'-0"

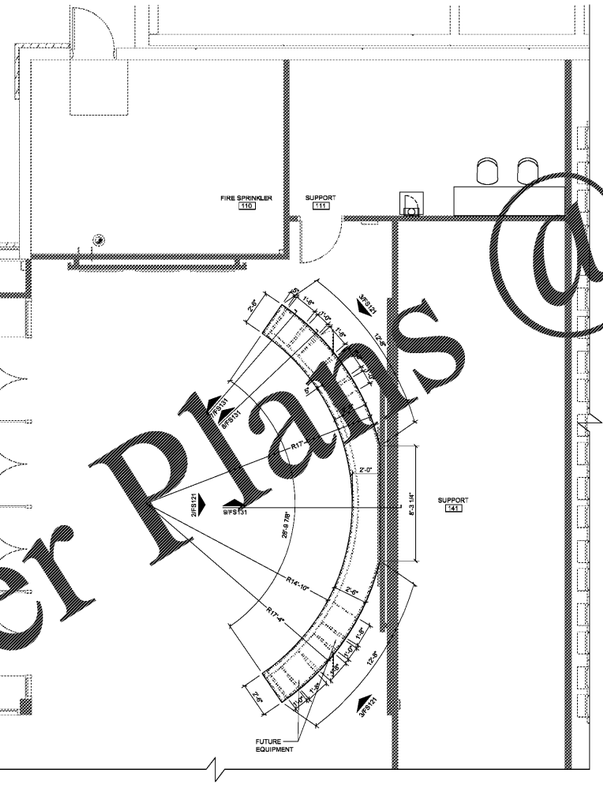

2 BOX OFFICE CASEWORK FRAMING PLAN
SCALE: 1/4" = 1'-0"

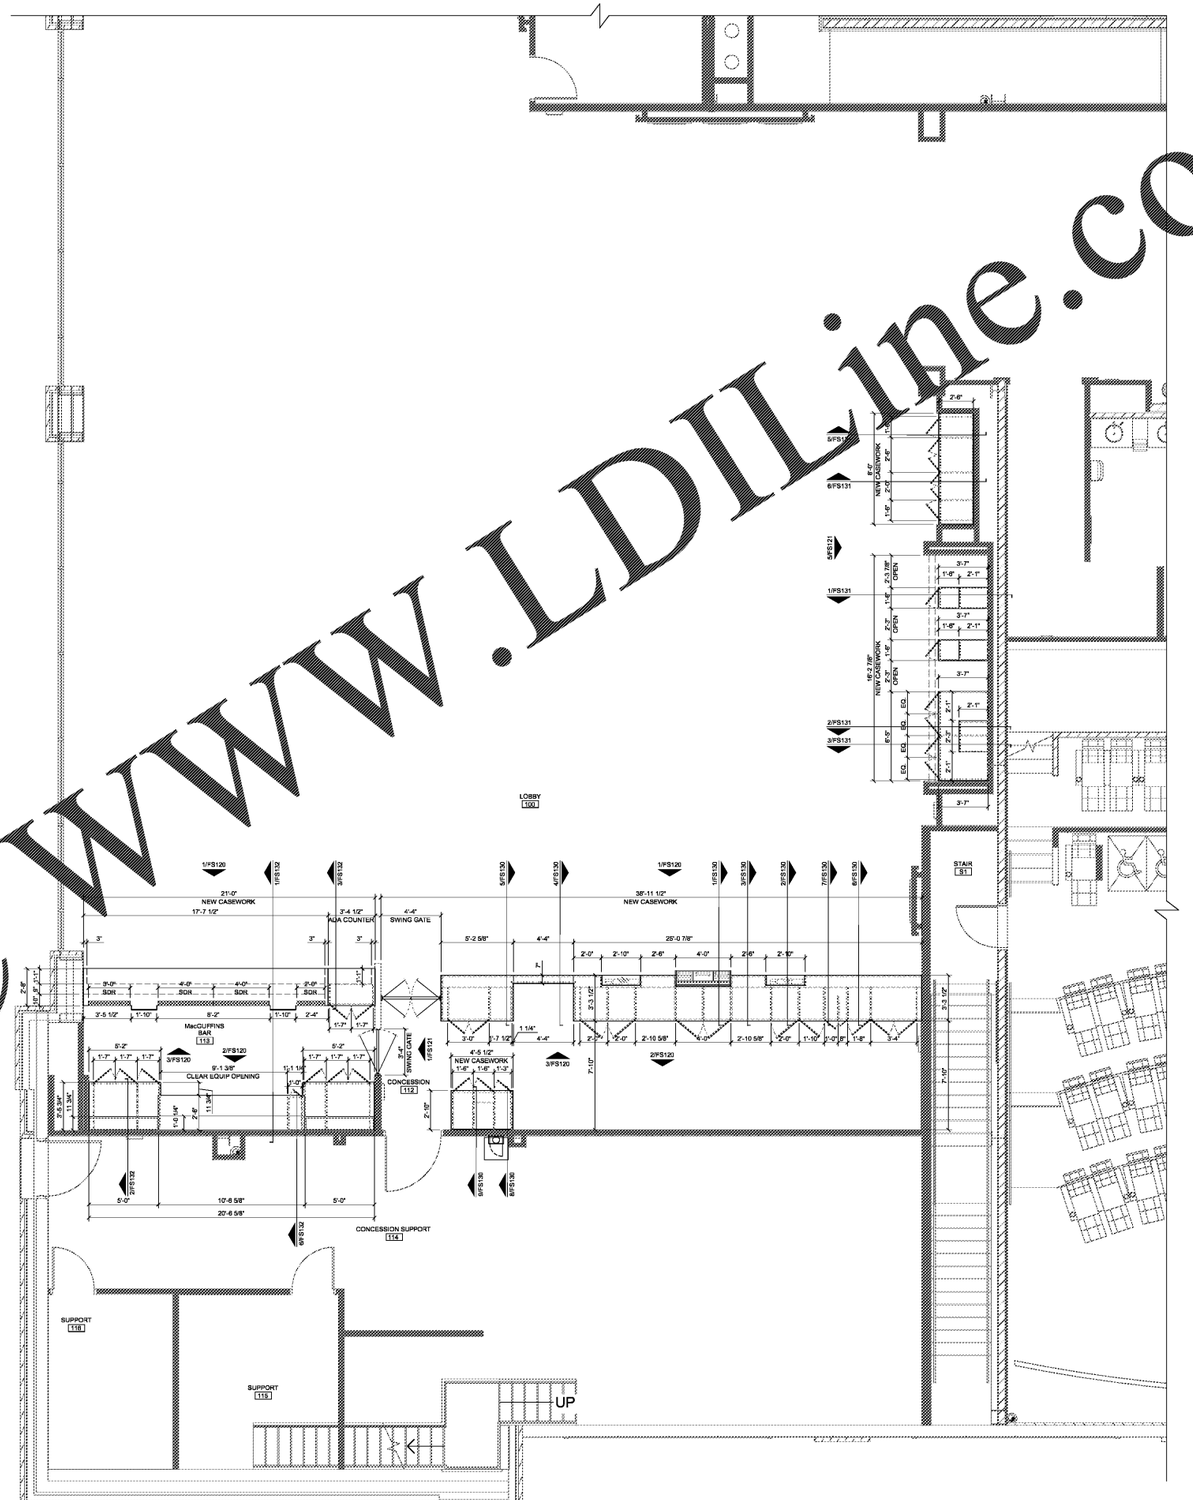

1 LOBBY CASEWORK FRAMING PLAN
SCALE: 1/4" = 1'-0"

Order Plans @ WWW.LDILine.com

environetics inc
consultants
1617 Swift Street
North Kansas City, Missouri 64116
PH: (816)741-8222 FAX: (816) 741-8955

HOOD SHOP DWGS: DRAWINGS ARE FOR REFERENCE ONLY. DO NOT SCALE DRAWINGS. VERIFY ALL PROCESS EQUIPMENT WITH MFG. PRIOR TO CONSTRUCTION. SEE EQUIP. SCHEDULE FOR DETAILS.

SHEET LEGEND

G001	GENERAL INFORMATION & SCOPE OF WORK
A101	EGRESS / ADA PLANS & DETAILS
A201	FLOOR PLANS & CEILING PLANS
A301	EXTERIOR & INTERIOR ELEVATIONS
A401	ENLARGED PLANS
A501	EXTERIOR & INTERIOR DETAILS
A601	DOOR SCHEDULE, DOOR DETAILS, FINISH SCHEDULE, FINISH PLANS
Q101	AUDITORIUM SIGHT LINE SECTIONS
Q201	AUDITORIUM SEATING PLAN
S	STRUCTURAL
P	MECHANICAL
P	PLUMBING
E	ELECTRICAL
WP	WAYFINDING DETAILS
FS	CASEWORK & EQUIPMENT

AMC MADISON YARDS 8

AMC NEW BUILD
905 HEMPORIAL BRIDGE SE
ATLANTA, GA 30316

American Multi-Cinema, Inc.
One AMC Way
11500 Ash Street
Leawood, KS 66211

REV	DATE	DESCRIPTION

ORIGINAL ISSUE DATE: 05/21/2018

KEY PLAN:

NORTH

SHEET TITLE:
LOBBY CASEWORK FRAMING PLANS

SHEET NUMBER:
FS113