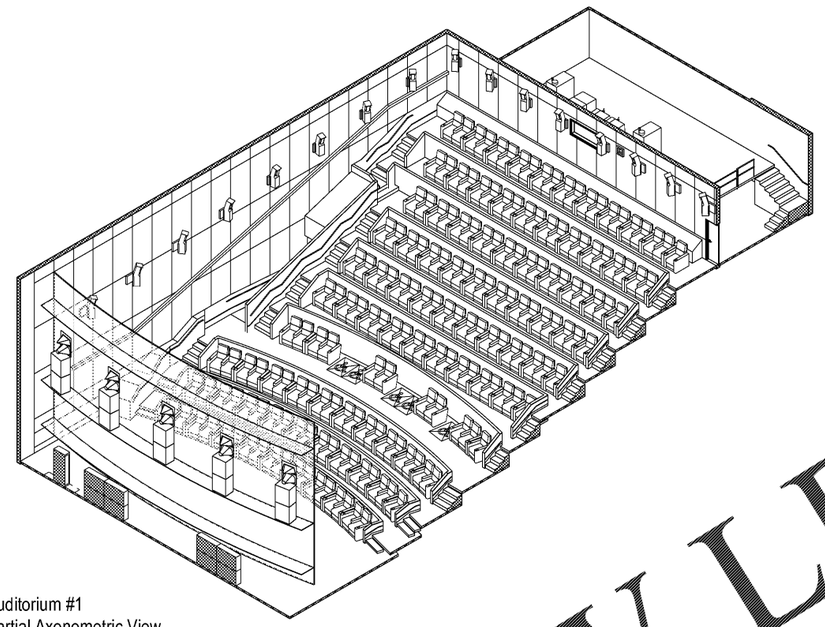

Auditorium #1
Partial Axonometric View

PLF Sheet Index

Architectural

PLFG0	Specifications
PLFA0	Exiting Plans
PLFA1	Floor Plan
PLFA2	Reflected Ceiling Plan
PLFA3	Projection Booth Plans & WHC Locations
PLFA4	Sections
PLFA5	Elevations
PLFA6	Speaker Blocking & Cove Lighting
PLFA7	Entry Portal Plans & Elevations
PLFA8	Entry Portal Details
PLFA9	Auditorium Details
PLFA10	Auditorium Details
PLFA11	Seat Numbering Plan
PLFA12	Finish Plans

Structural

PLFS0.1	General Notes
PLFS0.2	Typical Details
PLFS0.3	Typical Details
PLFS0.4	Typical Details
PLFS0.5	Typical Details
PLFS1.1	Auditorium Plan View
PLFS4.1	Screen Structure Front Isometric
PLFS4.2	Screen Structure Back Isometric
PLFS4.3	Screen Structure Support Details
PLFS4.4	Screen Structure Isometric Details
PLFS4.5	Screen Speaker Mounting Details
PLFS4.6	Screen Structure Shaker Details

Mechanical, Electrical, Plumbing

PLFME1	Symbols Legend & Specifications
PLFME2	Mechanical & Electrical Dolby Scope Schematic
PLFM1	Booth Mechanical Plan Schedules & Details
PLFM2	Auditorium Mechanical Plan
PLFE1	Booth Electrical Plans Schedules & Details
PLFE2	Auditorium Power Plan
PLFE3	Auditorium Electrical Ceiling Plan
PLFE4	Auditorium & Entry Lighting Plan

Annotations and Symbols

Detail Number
Sheet Number
Detail Number
Sheet Number
Detail Number
Sheet Number
Detail Number
Origin Sheet Number
Interior Elevation
Detail Reference
Section Reference
View Name
1/8" = 1'-0"
Scale
View Title
Graphic Scale
Name
Elevation
Elevation Mark
Door Number
Room Name
Room Number
Revision Reference
Ceiling Height
Wall Type Tag
North Arrow
NORTH

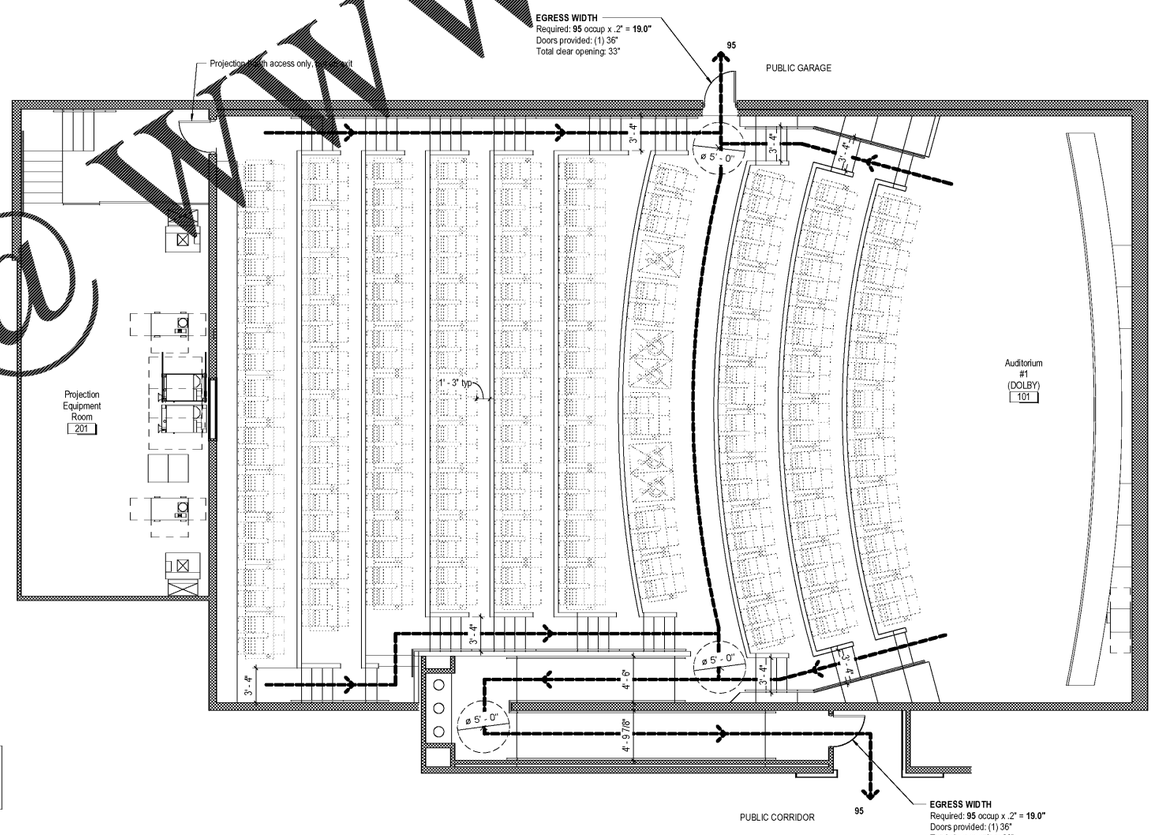

New Seat Count	
Fixed	185
Accessible	5
Total	**190**

A7 Auditorium #1 - Exiting Plan
3/16" = 1'-0"
0 1'4" 2'8" 5'4"
NORTH

STATE OF GEORGIA
JARA E. BEE TRIPLETT
REGISTERED ARCHITECT

EXPIRATION DATE

GastingerWalker&
Architects | Interior Designers | Construction Engineers
912 Wyandotte Kansas City, Missouri 816 421
gastingerwalker.com

SHEET LEGEND

G000's	GENERAL INFORMATION & SCOPE OF WORK
N100's	EGRESS / ADA PLANS & DETAILS
A100's	FLOOR PLANS & CEILING PLANS
A200's	EXTERIOR & INTERIOR ELEVATIONS
A300's	BUILDING SECTIONS
A400's	ENLARGED PLANS
A500's	EXTERIOR & INTERIOR DETAILS
A600's	DOOR SCHEDULE, DOOR DETAILS, FINISH SCHEDULE, FINISH PLANS
Q100's	AUDITORIUM SIGHT LINE SECTIONS
S's	STRUCTURAL
M's	MECHANICAL
P's	PLUMBING
E's	ELECTRICAL
WF's	WAYFINDING DETAILS
FB's	GASEWORK & EQUIPMENT
PLF's	PLF AUDITORIUM

AMC MADISON YARDS 8

AMC NEW BUILD
905 MEMORIAL DR SE
ATLANTA, GA 30316

American Multi-Cinema, Inc.
One AMC Way
11500 Ash Street
Leawood, KS 66211

© Copyright 2018 American Multi-Cinema, Inc.

No.	Date	Description

Project Issue Date: 05/22/2018

KEY PLAN:

SHEET TITLE:
Auditorium #1
Exiting Plans

SHEET NUMBER:
PLFA0

Order Plans @ WWW.LDLine.com