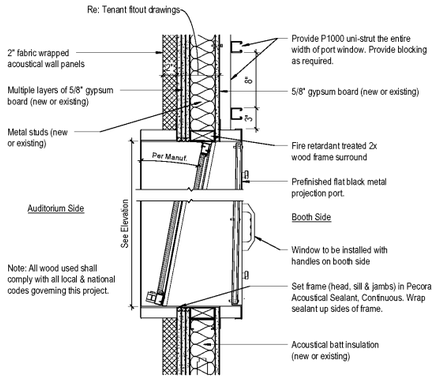

N1 Prefabricated Metal Port Assembly
PLFA3 1 1/2" = 1'-0"

LM: 01/05/18

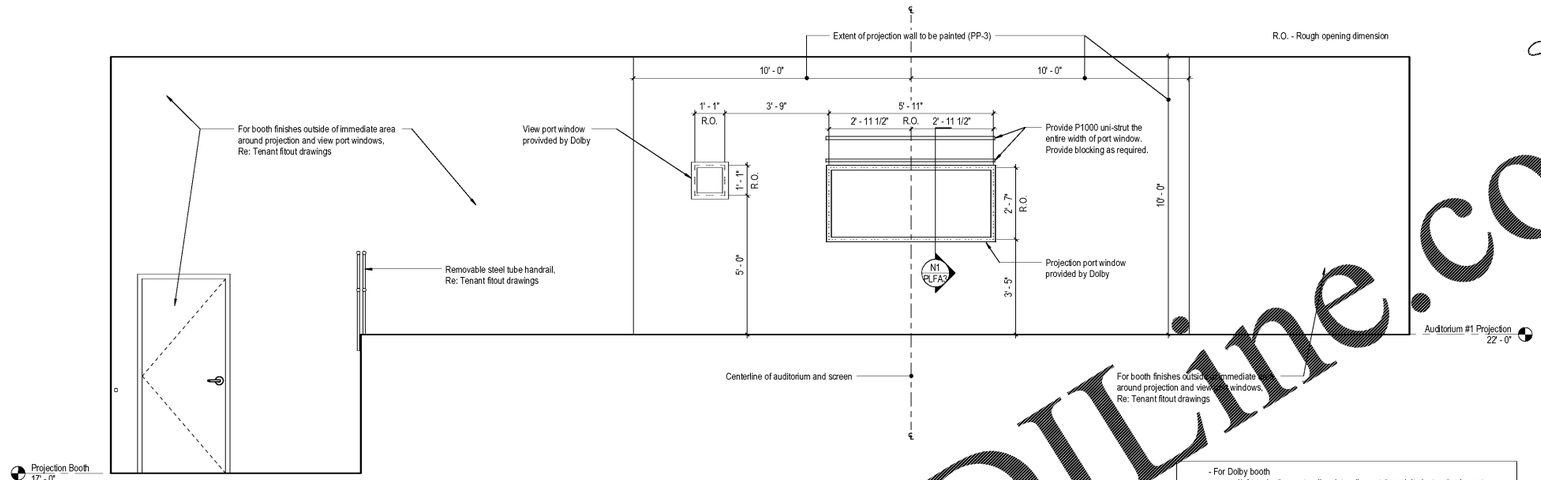

N6 Auditorium #1 Projection Booth - Port Window Elevation
PA1 1/2" = 1'-0"

Confirm Projection/Port Windows with AMC prior to framing rough openings. Window layout shown received from Dolby titled: "2018-0403 0-DC AMC MADISON YARD 8 - PLAN SECTION-PRELIM " received 3 April 2018.

Confirm ATMOS Design with AMC prior to installing overhead speakers. ATMOS layout shown received from Dolby titled: "2018-0403 0-DC AMC MADISON YARD 8 - ATMOS LAYOUT-PRELIM" received 3 April 2018.

- For Dolby booth
1) At projection port wall: paint walls, metal conduit, ductwork, pipes etc. from floor to ceiling (PP-3) starting at projection port(s) centerline out to 10'-0" on each side or to corner of booth, whichever is less. Paint up to 10'-0" above booth floor if no ceiling is present.
2) At ceiling over wall area defined above: paint any existing ceiling (PP-5) if not black already. Paint exposed structure, HVAC components, piping, conduit, etc. (PP-5) if within 10'-0" of booth floor.

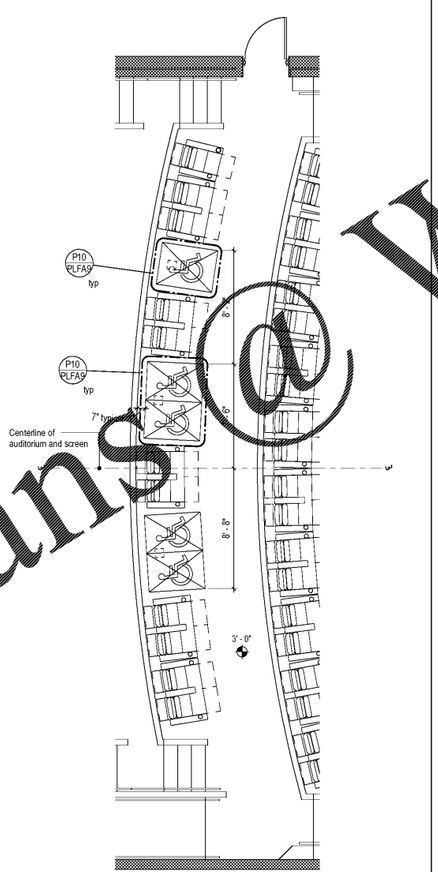

A6 Auditorium #1 - WHCTransducer Plan
PLFA1 1/4" = 1'-0"
NORTH

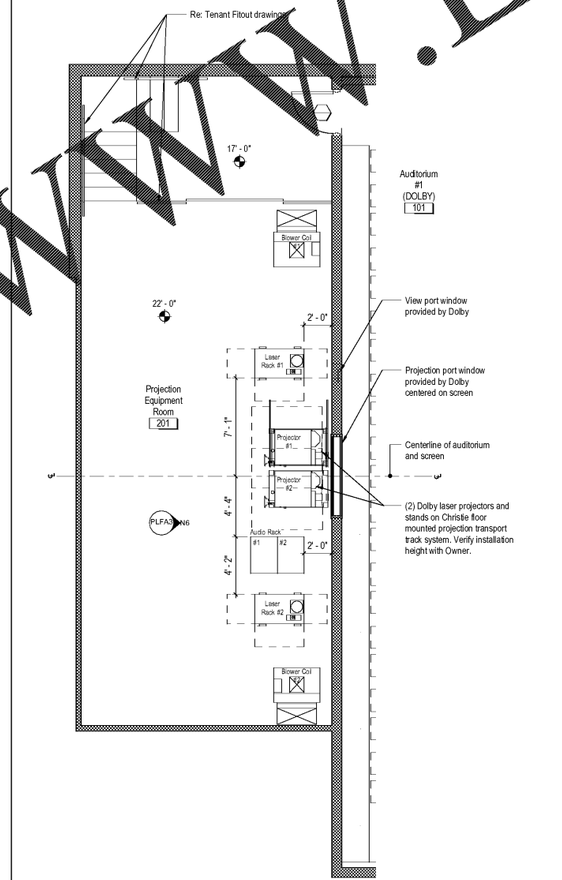

A10 Auditorium #1 Projection Booth - Floor Plan
NORTH

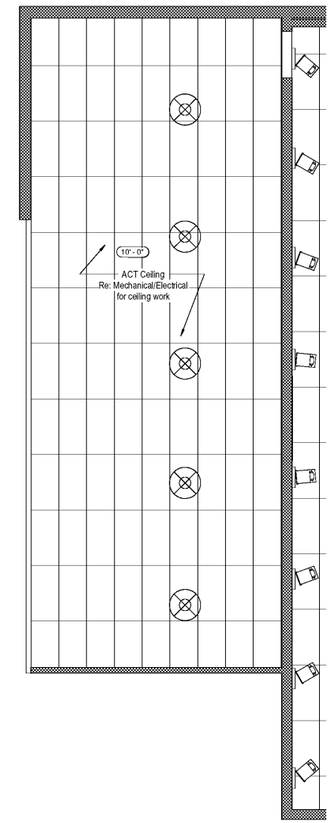

A15 Auditorium #1 Projection Booth - Reflected Ceiling Plan
PLFA3 1/4" = 1'-0"
NORTH

Order Plans @ WWW.LDLine.com

GastingerWalker&
Architects + Interior Designers + Consultants
817 Wyandotte Kansas City, Missouri 816 421

SIGNATURE DATE

SHEET LEGEND

G000's GENERAL INFORMATION & SCOPE OF WORK
N100's EGRESS / ADA PLANS & DETAILS
A100's FLOOR PLANS & CEILING PLANS
A200's EXTERIOR & INTERIOR ELEVATIONS
A500's BUILDING SECTIONS
A400's ENLARGED PLANS
A600's EXTERIOR & INTERIOR DETAILS
A800's DOOR SCHEDULE, DOOR DETAILS, FINISH SCHEDULE, FINISH PLANS
Q100's AUDITORIUM SIGHT LINE SECTIONS
S's STRUCTURAL
M's MECHANICAL
P's PLUMBING
E's ELECTRICAL
RT's WAYFINDING DETAILS
FS's CASEWORK & EQUIPMENT
PLF's PLF AUDITORIUM

AMC MADISON YARDS 8
AMC NEW BUILD
905 MEMORIAL DR SE
ATLANTA, GA 30316

American Multi-Cinema, Inc.
One AMC Way
11500 Ash Street
Leawood, KS 66211
© Copyright 2018 American Multi-Cinema, Inc.

No.	Date	Description

Project Issue Date: 05/22/2018

KEY PLAN:

SHEET TITLE:
Auditorium #1 Projection Booth Plans & WHC Locations

SHEET NUMBER:
PLFA3