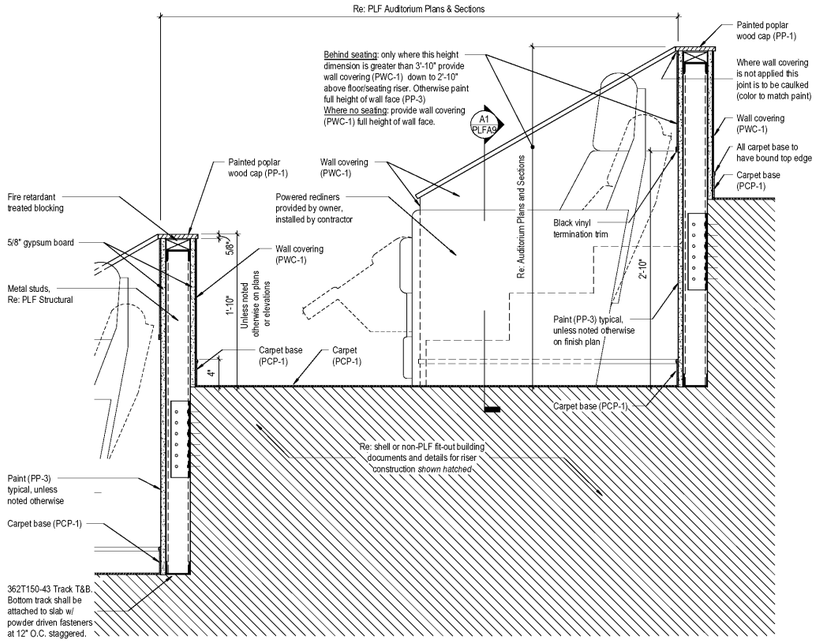

J1 PLF Seating Riser Section
PLFA1 1 1/2" = 1'-0"

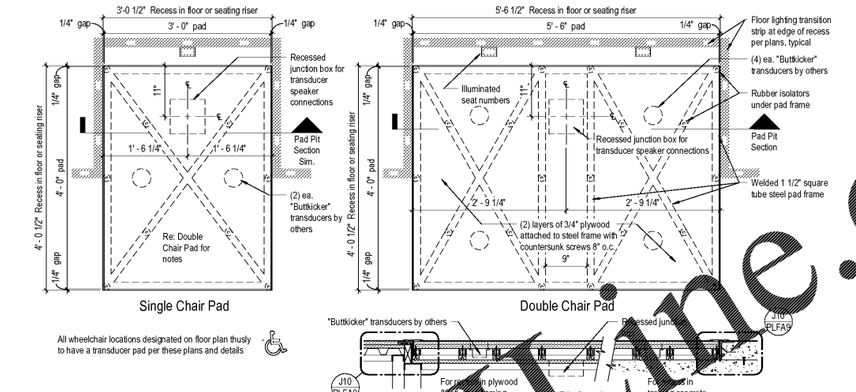

P10 WHC Transducer Pads
PLFA3 1" = 1'-0"

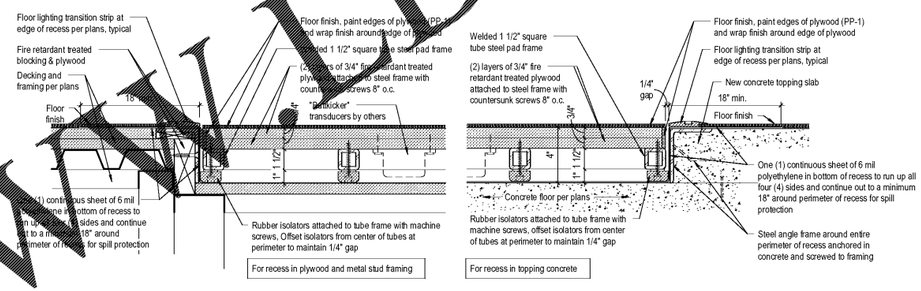

P10 WHC Transducer Pad Detail
PLFA9 3" = 1'-0"

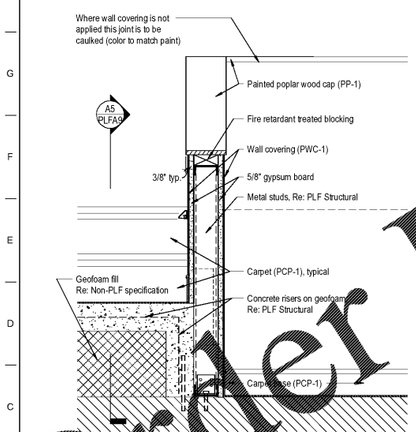

A1 PLF Stair Section @ Guardwall
PLFA1 1 1/2" = 1'-0"

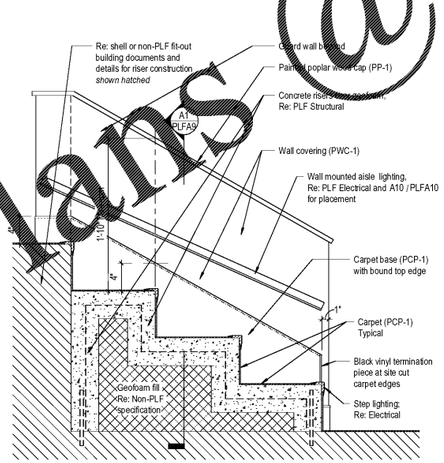

A5 PLF Stair Guardwall
PLFA1 1 1/2" = 1'-0"

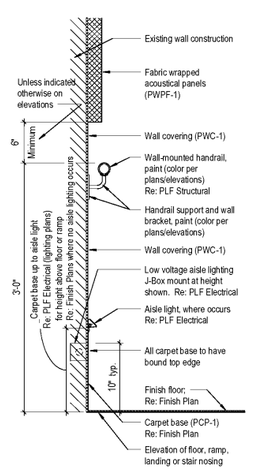

A10 Theatre Side Wall Finish Dtl.
PLFA5 1 1/2" = 1'-0"

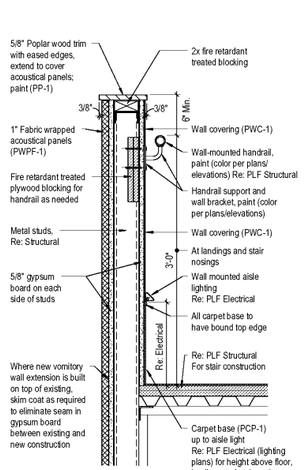

A13 Vomitory Wall
PLFA4 1 1/2" = 1'-0"

Order Plans @ WWW.DILine.com

GastingerWalker&
Architects | Interior Designers | Consultants
817 Wyandotte Kansas City, Missouri 816 421 2800

SHEET LEGEND

G000's GENERAL INFORMATION & SCOPE OF WORK
N100's EGRESS / ADA PLANS & DETAILS
A100's FLOOR PLANS & CEILING PLANS
A200's EXTERIOR & INTERIOR ELEVATIONS
A500's BUILDING SECTIONS
A400's ENLARGED PLANS
A600's EXTERIOR & INTERIOR DETAILS
A800's DOOR SCHEDULE, DOOR DETAILS, FINISH SCHEDULE, FINISH PLANS
Q100's AUDITORIUM SIGHT LINE SECTIONS
S's STRUCTURAL
M's MECHANICAL
P's PLUMBING
E's ELECTRICAL
RT's WAYFINDING DETAILS
FS's CASEWORK & EQUIPMENT
PLF's PLF AUDITORIUM

LM: 01/05/18

AMC MADISON YARDS 8

AMC NEW BUILD
905 MEMORIAL DR SE
ATLANTA, GA 30316

American Multi-Cinema, Inc.
One AMC Way
11500 Ash Street
Leawood, KS 66211

© Copyright 2018 American Multi-Cinema, Inc.

No.	Date	Description

Project Issue Date: 05/22/2018

KEY PLAN:

SHEET TITLE:
Auditorium #1 Auditorium Details

SHEET NUMBER:
PLFA9