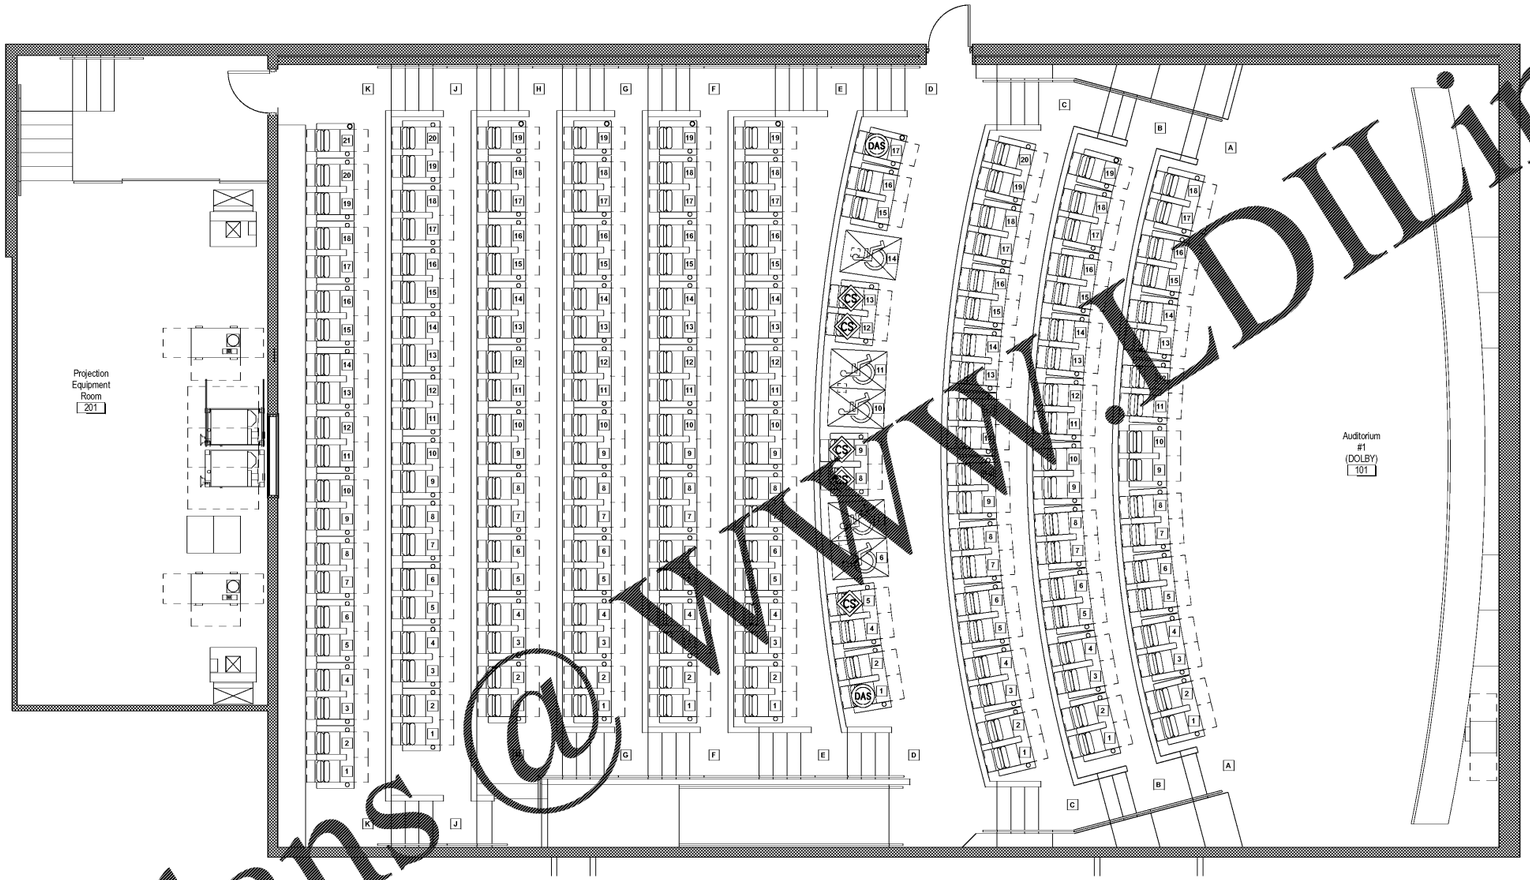

Auditorium Furniture

Item/Description	Seat Type	Quantity	Color	Trays (Ys/No)
Single (No Flip Up Arms)	Tanaka 54	6	Black	No
Double (No Flip Up Arms)	Tanaka 54	85	Black	No
Single ADA Flip Up (Arm Left)	Tanaka 54	1	Black	No
Single ADA Flip Up (Arm Right)	---	---	---	---
Double ADA Flip Up (Arm Left)	Tanaka 54	1	Black	No
Double ADA Flip Up (Arm Right)	Tanaka 54	1	Black	No
Double ADA Flip Up (Arm Left & Right)	Tanaka 54	2	Black	No

New Seat Count

Fixed	185
Accessible	5
Total	**190**

DAS — Indicates a Designated Aisle Seat with fold up aisle side armrest and identification marker per 2010 ADA Standards for Accessible Design section 221.4 and 802.4

CS — Indicates a Companion Seat provided shoulder to shoulder next to a wheelchair space

All existing auditoriums in the theatre complex have an assistive listening system; it will be maintained and modified as needed in this auditorium renovation

A1 Auditorium #1 - Seat Numbering Plan
1/4" = 1'-0"
0 1' 2' 4'

NORTH

STATE OF GEORGIA
JARA E. BEE TRIPLETT
REGISTERED ARCHITECT
REGISTRATION NO. 22124

SIGNATURE DATE

GastingerWalker&
Architects | Interior Designers | Construction Engineers
812 Wyandotte Kansas City, Missouri 816 421
gastingerwalker.com

SHEET LEGEND

G000's	GENERAL INFORMATION & SCOPE OF WORK
N100's	EGRESS / ADA PLANS & DETAILS
A100's	FLOOR PLANS & CEILING PLANS
A200's	EXTERIOR & INTERIOR ELEVATIONS
A300's	BUILDING SECTIONS
A400's	ENLARGED PLANS
A600's	EXTERIOR & INTERIOR DETAILS
A800's	DOOR SCHEDULE, DOOR DETAILS, FINISH SCHEDULE, FINISH PLANS
Q100's	AUDITORIUM SIGHT LINE SECTIONS
S's	STRUCTURAL
M's	MECHANICAL
P's	PLUMBING
E's	ELECTRICAL
WF's	WAYFINDING DETAILS
FS's	CASEWORK & EQUIPMENT
PLF's	PLF AUDITORIUM

AMC MADISON YARDS 8

AMC NEW BUILD
905 MEMORIAL DR SE
ATLANTA, GA 30316

American Multi-Cinema, Inc.
One AMC Way
11500 Ash Street
Leawood, KS 66211

© Copyright 2018 American Multi-Cinema, Inc.

No.	Date	Description

Project Issue Date: 05/22/2018

KEY PLAN:

SHEET TITLE:
Auditorium #1 Seat Numbering Plan

SHEET NUMBER:
PLFA11

Order Plans @ WWW.LDILine.com