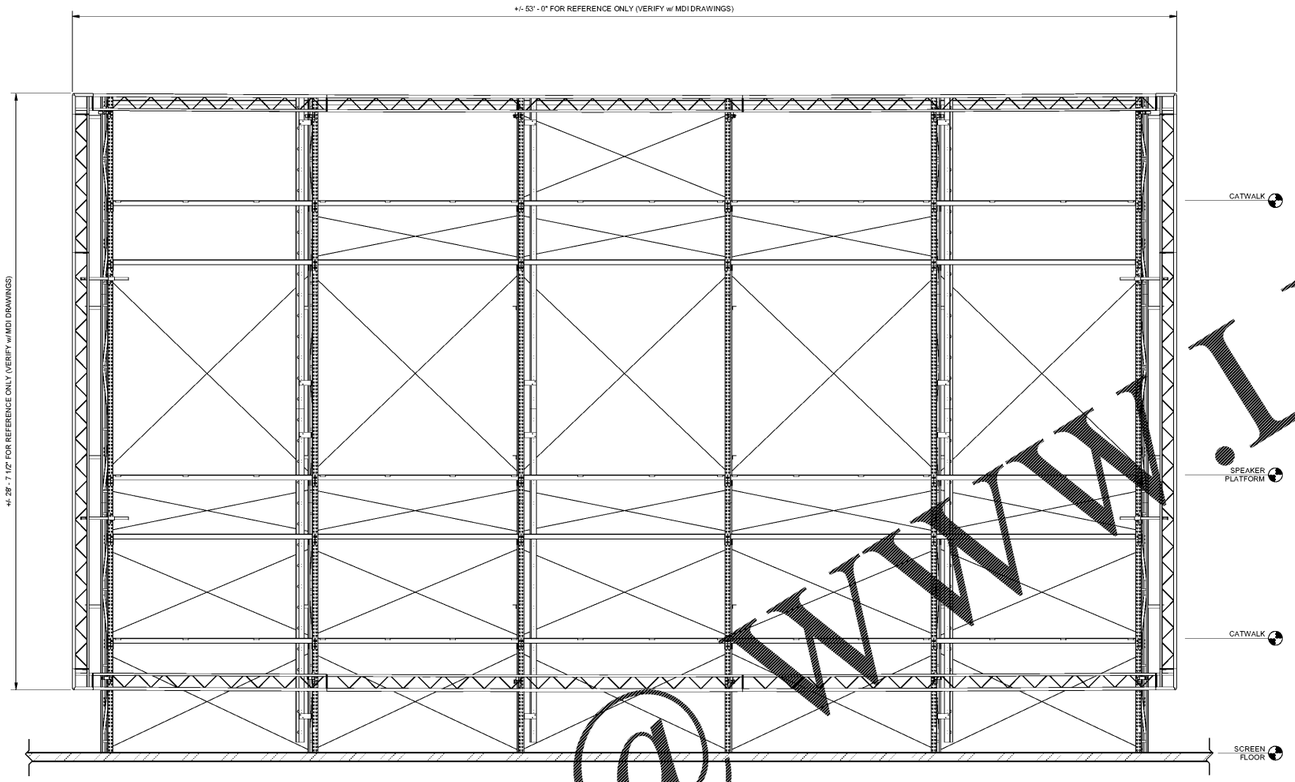

1 SCREEN FRAME ELEVATION
PLFS4.3 3/8" = 1'-0"

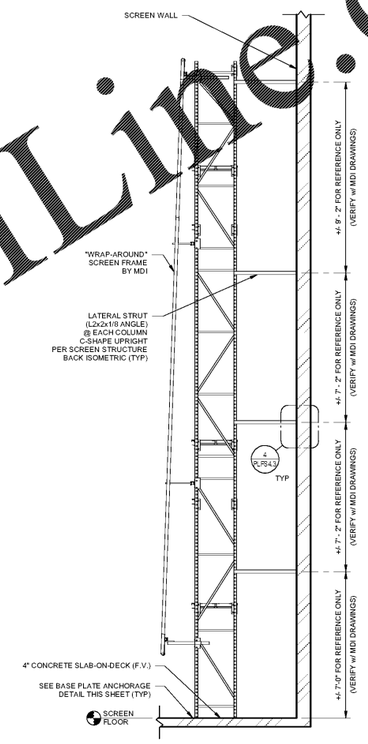

2 SCREEN FRAME SECTION
PLFS4.3 3/8" = 1'-0"

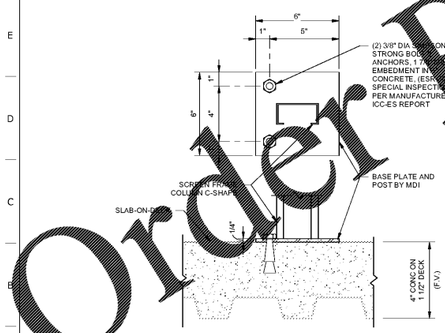

3 BASE PLATE ANCHORAGE
PLFS4.3 N.T.S.

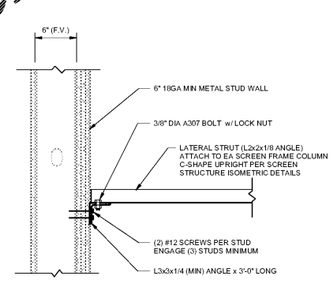

4 LATERAL STRUT CONNECTION
PLFS4.3 N.T.S.

5 NOT USED
PLFS4.3

6 NOT USED
PLFS4.3

Order Plans @ WWW.LDILine.com

GEORGIA REGISTERED No. PE0031789 PROFESSIONAL JEFFREY B. PMA

DATE: 5/4/2018

PMA Engineering
4717 Shawnee Mission Parkway
Suite 105 Fairway, Kansas 66205
913.722.0040 fax 913.722.0043
www.pmaengineering.com
(a KANSAS CORPORATION)

SHEET LEGEND

G001	GENERAL INFORMATION & SCOPE OF WORK
A001	OVERALL SITE PLAN & DETAILS
A002	FLOOR PLANS & DETAILS
A201	EXTERIOR ELEVATIONS
A601	ENLARGED PLANS
A602	EXTERIOR ELEVATIONS
A603	EXTERIOR ELEVATIONS
S101	FOUNDATION, SLAB, WALL, ROOF FRAMING PLANS
S102	STRUCTURAL SECTIONS
S103	FOUNDATION DETAILS
S104	ROOF DECK & FRAMING PLAN
S105	STRUCTURAL DETAILS
M1	MECHANICAL
P1	PLUMBING
E1	ELECTRICAL
M/P1	MATERIALS DETAILS
FS1	CASEWORK & EQUIPMENT

AMC MADISON YARDS 8

AMC NEW BUILD
905 MEMORIAL DRIVE SE
ATLANTA, GA 30316

American Multi-Cinema, Inc.
One AMC Way
11500 Ash Street
Leawood, KS 66211

REV	DATE	DESCRIPTION

ORIGINAL ISSUE DATE: 05/21/2018

KEY PLAN:

SHEET TITLE:
SCREEN STRUCTURE SUPPORT DETAILS

SHEET NUMBER:
PLFS4.3