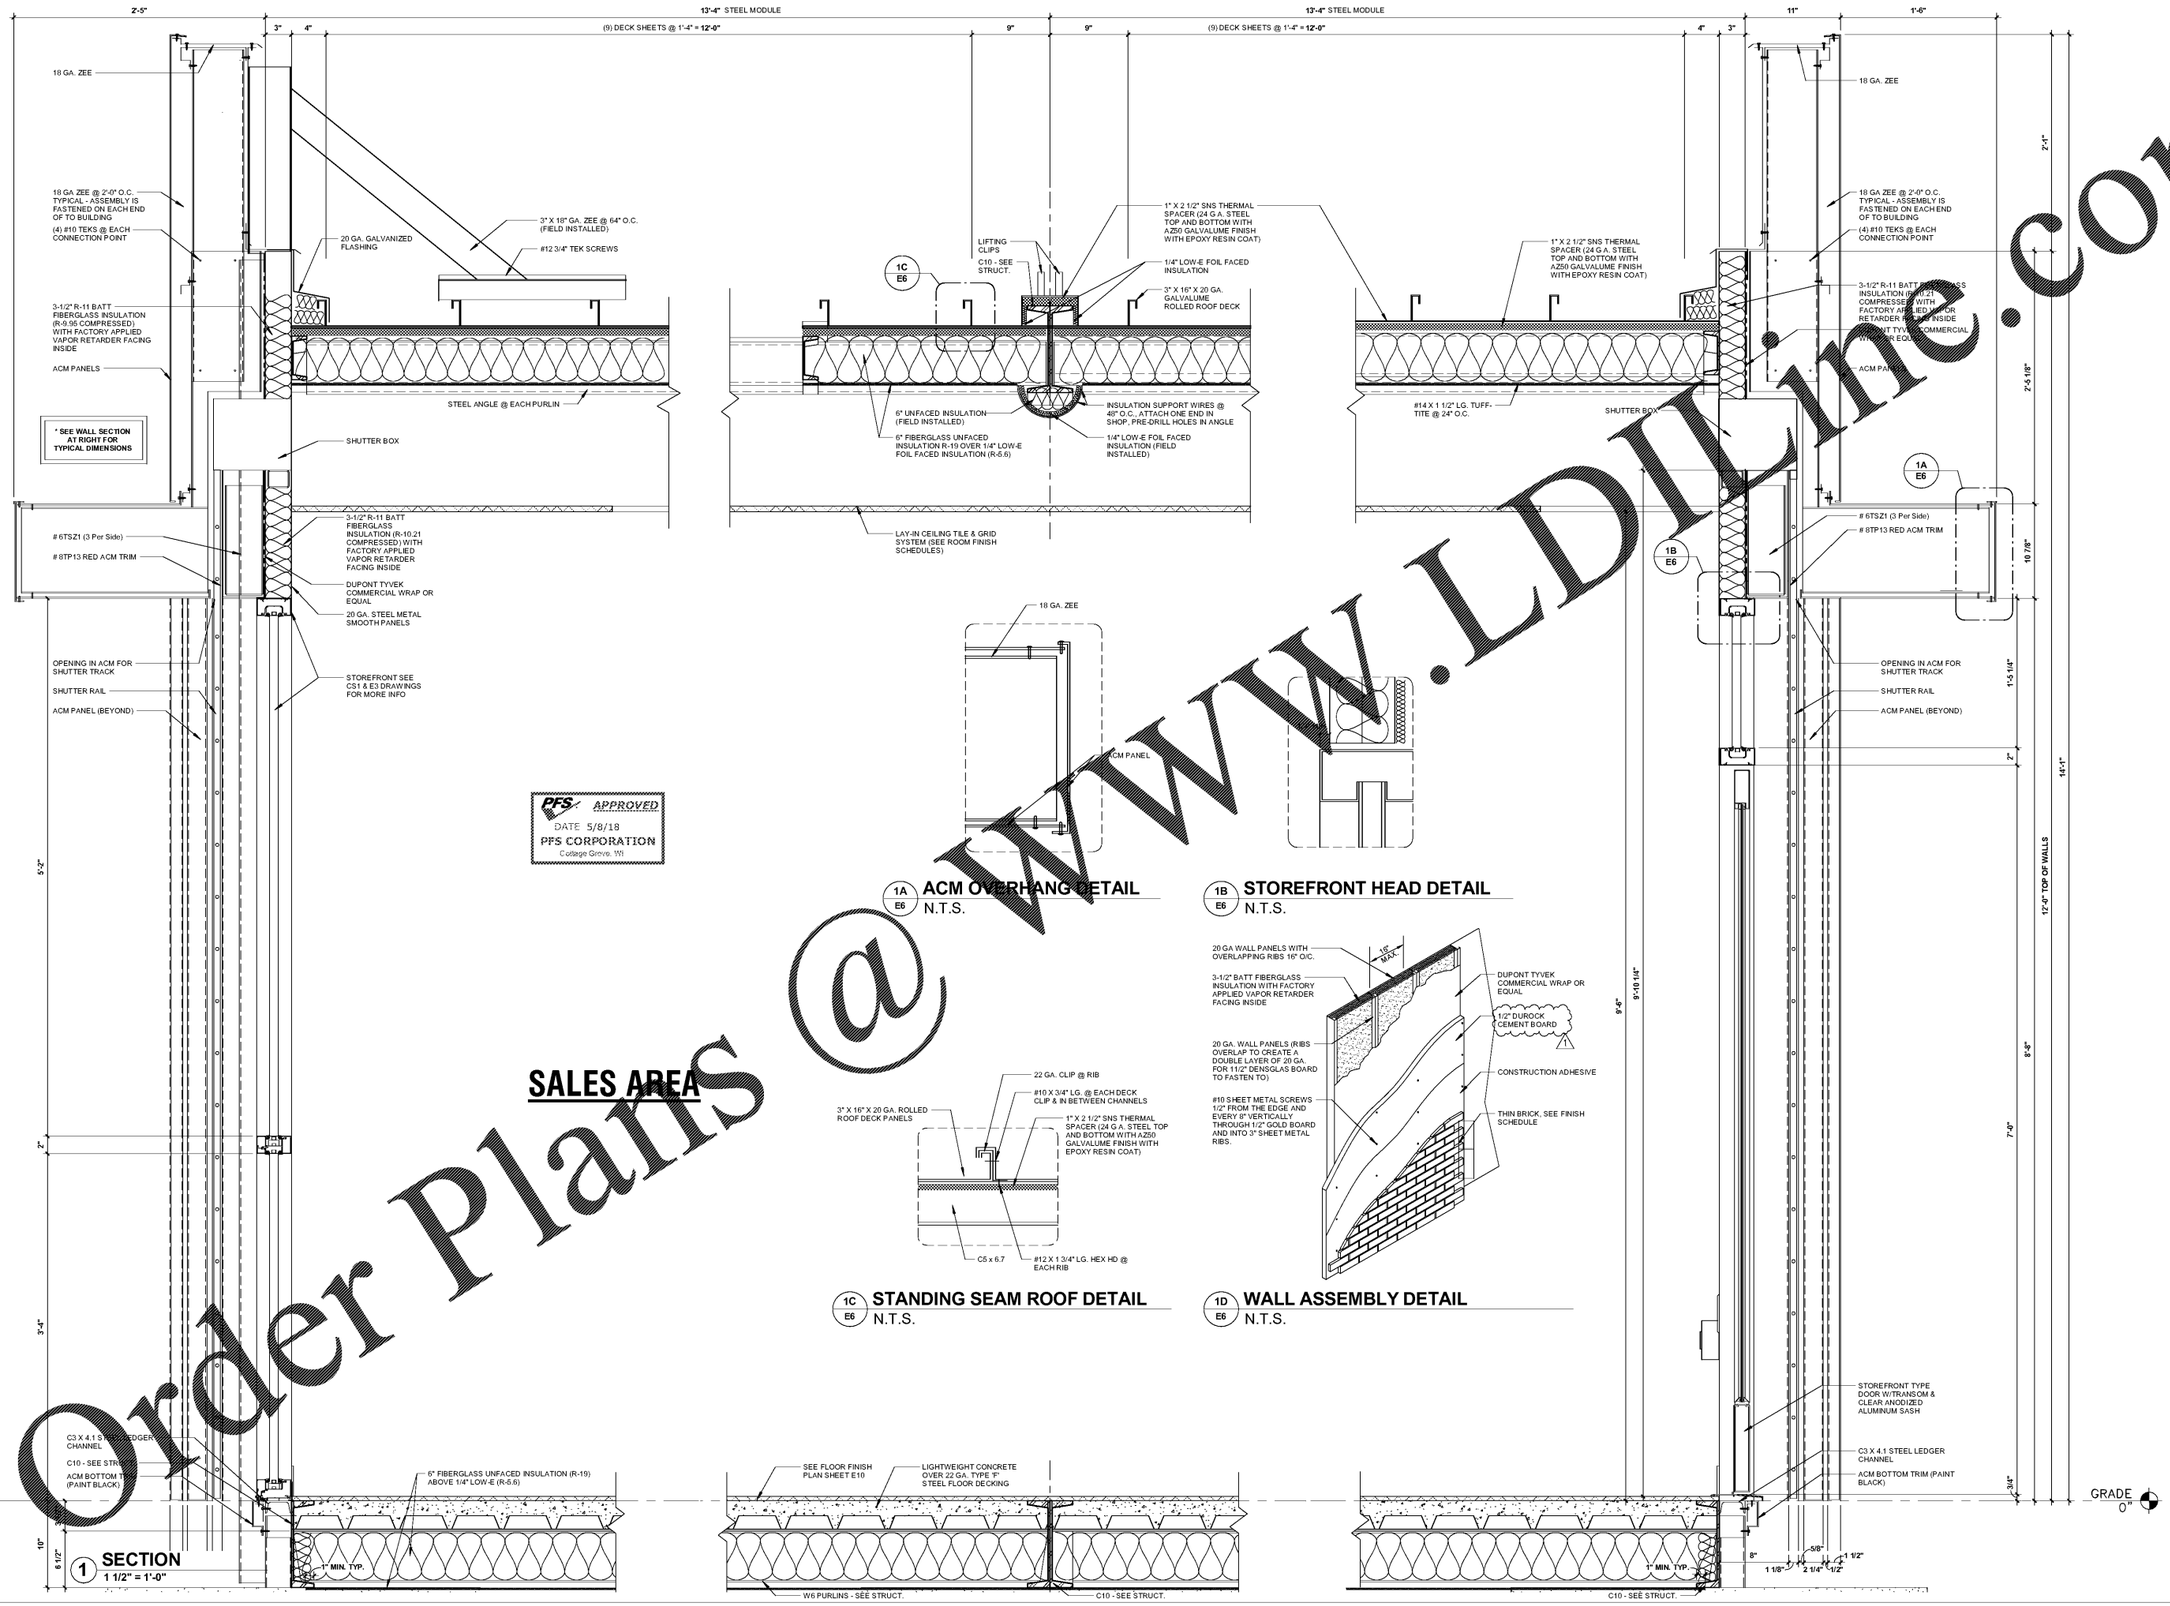

Order Plans @ WWW.LDILinc.com

GreenbergFarrow
21 South Evergreen Avenue
Suite 200
Arlington Heights, Illinois 60005
t: 847.788.9200

COPYRIGHT NOTICE
This drawing is the property of the above referenced professional and is not to be used for any purpose other than the specific project and site named herein, and cannot be reproduced in any manner without the express written permission from the professional.

ISSUE RECORD

DATE	REV.	DESCRIPTION
01/03/2017		PERMIT SUBMISSION SET
05/02/2018	1	REVISED PERMIT SET

PROFESSIONAL SEAL

STATE OF ILLINOIS
SUSAN KOUGIAS
Arlington Hts., IL
No. 9661
REGISTERED ARCHITECT
05-02-18

PROFESSIONAL IN CHARGE
SUSAN NELSON KOUGIAS

PROJECT MANAGER
JOHN NASHED

QUALITY CONTROL
CHRIS CERBO

DRAWN BY
SAMUEL VANDRA

PROJECT NAME

MURPHY USA

MURPHY OIL CONVENIENCE STORE

508 SC - 72

GREENWOOD , SC 29646

FREY-MOSS STRUCTURE
1801 Rockdale Industrial Blvd.
Conyers, Georgia 30012
Voice: (800) 366-6385
Fax: (770) 483-6037

FMS JOB NUMBER
G18MU00025

FMS MODEL NUMBER
XXXXXX

PROJECT NUMBER
20170844.0

SHEET TITLE

SECTION

SHEET NUMBER

E6

PROTO V3.0 01/03/2017