CANOPY NOTES

1. DECK LIGHTS TO BE INSTALLED IN THE CENTER OF DECK PANS
2. DECK LIGHTS FURNISHED BY CUSTOMER AND INSTALLED BY FMS
3. WIRING BY SITE ELECTRICAL CONTRACTOR IN THE FIELD
4. SEE APPROVED PHOTOMETRICS PROVIDED BY OTHERS
5. OVERFLOWS AND GUTTER SEAM LOCATIONS TO BE COORDINATED BY FMS
6. ALL CANOPY COLUMNS TO RECEIVE 4" ROOF DRAIN LEADERS

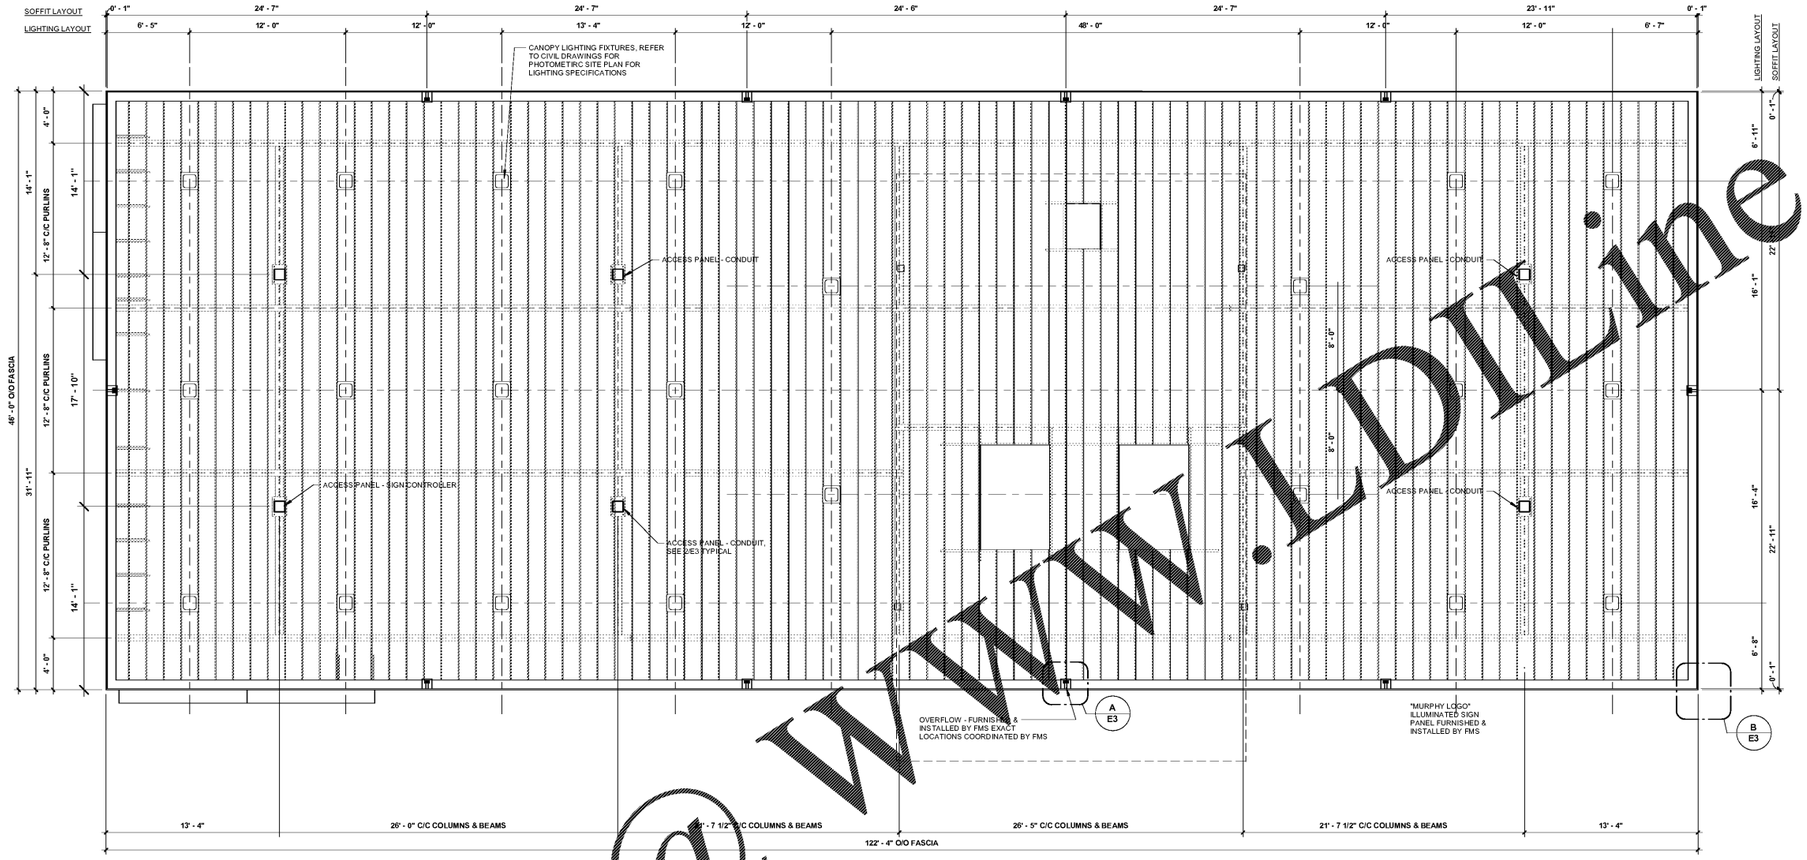

1 LIGHTING & SOFFIT LAYOUT
3/16" = 1'-0"

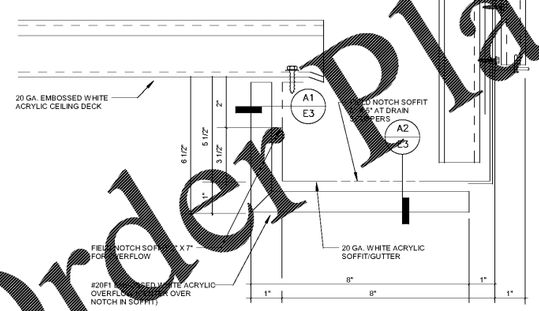

A E3 'A' OVERFLOW DETAIL
N.T.S.

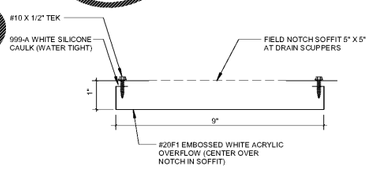

A2 E3 SECTION
N.T.S.

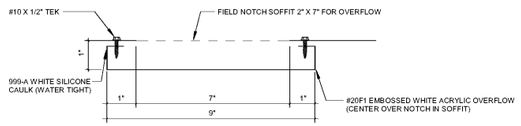

A1 E3 SECTION
N.T.S.

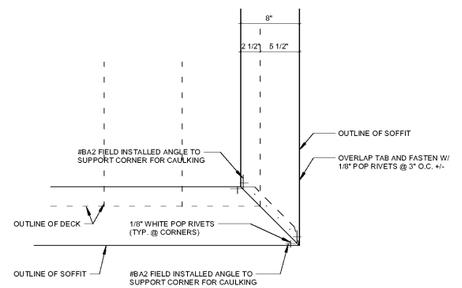

B E3 CORNER DETAIL
N.T.S.

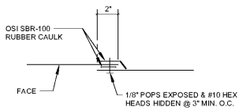

C E3 TYP. SOFFIT LAPS
N.T.S.

Order Plans @ WWW.LDLine.com

GreenbergFarrow
21 South Evergreen Avenue
Suite 200
Arlington Heights, Illinois 60005
t: 847.788.9200

COPYRIGHT NOTICE
This document is the property of the above referenced professional and is not to be used for any purpose other than the specific project and site named herein, and cannot be reproduced in any manner without the express written permission from the professional.

ISSUE RECORD

DATE	REV.	DESCRIPTION
03/30/2018		PERMIT SUBMISSION SET

PROFESSIONAL SEAL

PROFESSIONAL IN CHARGE
SUSAN NELSON KOUGIAS

PROJECT MANAGER
JOHN NASHED

QUALITY CONTROL
CHRIS CERBO

DRAWN BY
SAMUEL VANORA

PROJECT NAME

MURPHY USA

MURPHY OIL FUEL FACILITY CANOPY
508 SC - 72

GREENWOOD, SC 29646

FREY-MOSS STRUCTURE
1801 Rockdale Industrial Blvd.
Conyers, Georgia 30012
Voice: (800) 366-6385
Fax: (770) 483-6037

FMS JOB NUMBER
G18MU00026

FMS MODEL NUMBER
XXXXX

PROJECT NUMBER
20170844.0

SHEET TITLE

LIGHTING & SOFFIT PLAN

SHEET NUMBER

E3

PROTO V3.0 01/03/2017

P:\2017\20170844\300 Revit Models\Greenwood, SC Canopy\20170844 Greenwood, SC_R19_122_4 V2.0.rvt