## CANOPY NOTES

1. DECK LIGHTS TO BE INSTALLED IN THE CENTER OF DECK PANS
2. DECK LIGHTS FURNISHED BY CUSTOMER AND INSTALLED BY FMS
3. WIRING BY SITE ELECTRICAL CONTRACTOR IN THE FIELD
4. SEE APPROVED PHOTOMETRICS PROVIDED BY OTHERS
5. OVERFLOWS AND GUTTER SEAM LOCATIONS TO BE COORDINATED BY FMS
6. ALL CANOPY COLUMNS TO RECEIVE 4" ROOF DRAIN LEADERS




### 1 LIGHTING & SOFFIT LAYOUT
3/16" = 1'-0"




### A E3 'A' OVERFLOW DETAIL
N.T.S.

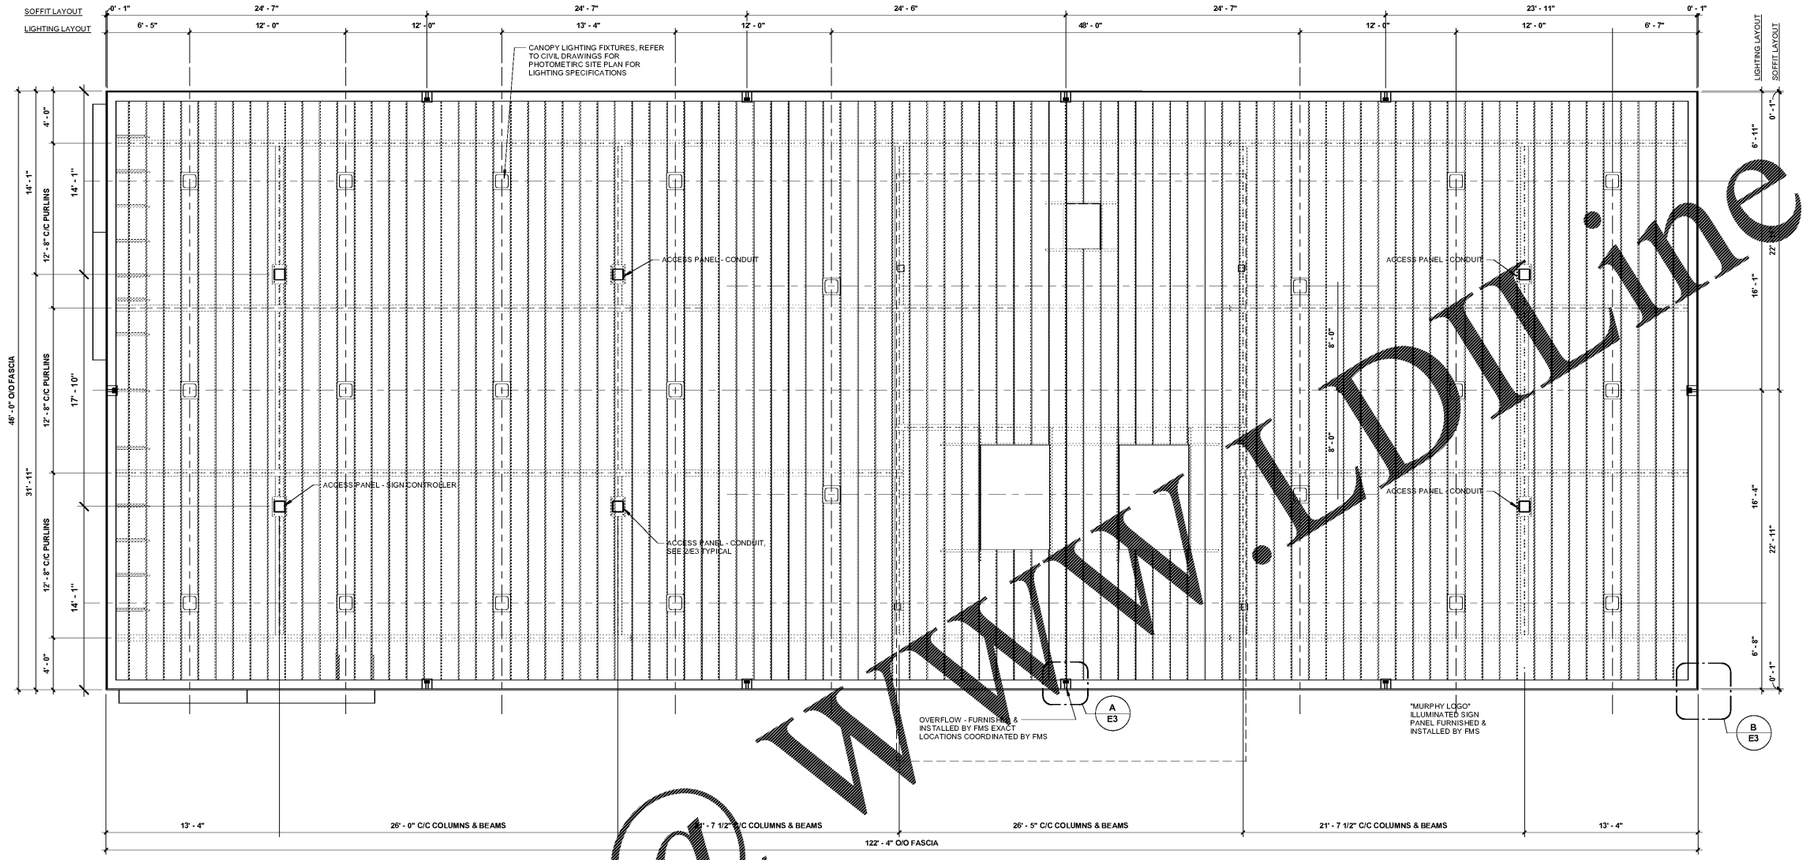


### A2 E3 SECTION
N.T.S.

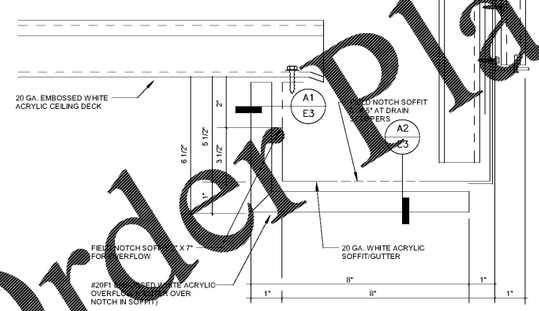


### A1 E3 SECTION
N.T.S.

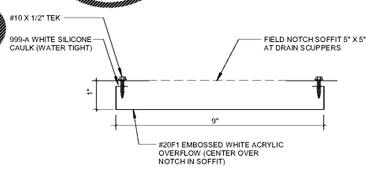


### B E3 CORNER DETAIL
N.T.S.

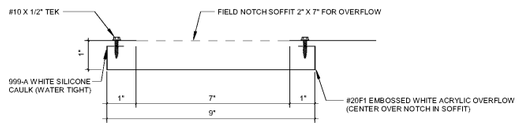


### C E3 TYP. SOFFIT LAPS
N.T.S.

Order Plans @ WWW.LDLine.com

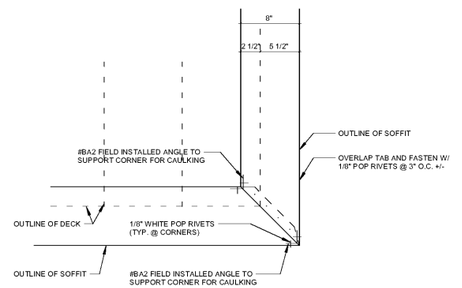**GreenbergFarrow**
21 South Evergreen Avenue
Suite 200
Arlington Heights, Illinois 60005
t: 847.788.9200

**COPYRIGHT NOTICE**
This document is the property of the above referenced professional and is not to be used for any purpose other than the specific project and site named herein, and cannot be reproduced in any manner without the express written permission from the professional.

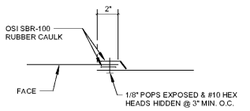**ISSUE RECORD**

| DATE | REV. | DESCRIPTION |
|---|---|---|
| 03/30/2018 | | PERMIT SUBMISSION SET |

**PROFESSIONAL SEAL**

**PROFESSIONAL IN CHARGE**
SUSAN NELSON KOUGIAS

**PROJECT MANAGER**
JOHN NASHED

**QUALITY CONTROL**
CHRIS CERBO

**DRAWN BY**
SAMUEL VANORA

**PROJECT NAME**

MURPHY USA

# MURPHY OIL FUEL FACILITY CANOPY
**508 SC - 72**

**GREENWOOD, SC 29646**

FREY-MOSS STRUCTURE
1801 Rockdale Industrial Blvd.
Conyers, Georgia 30012
Voice: (800) 366-6385
Fax: (770) 483-6037

**FMS JOB NUMBER**
G18MU00026

**FMS MODEL NUMBER**
XXXXX

**PROJECT NUMBER**
20170844.0

**SHEET TITLE**

## LIGHTING & SOFFIT PLAN

**SHEET NUMBER**

# E3

PROTO V3.0 01/03/2017

P:\2017\20170844\300 Revit Models\Greenwood, SC Canopy\20170844 Greenwood, SC_R19_122_4 V2.0.rvt