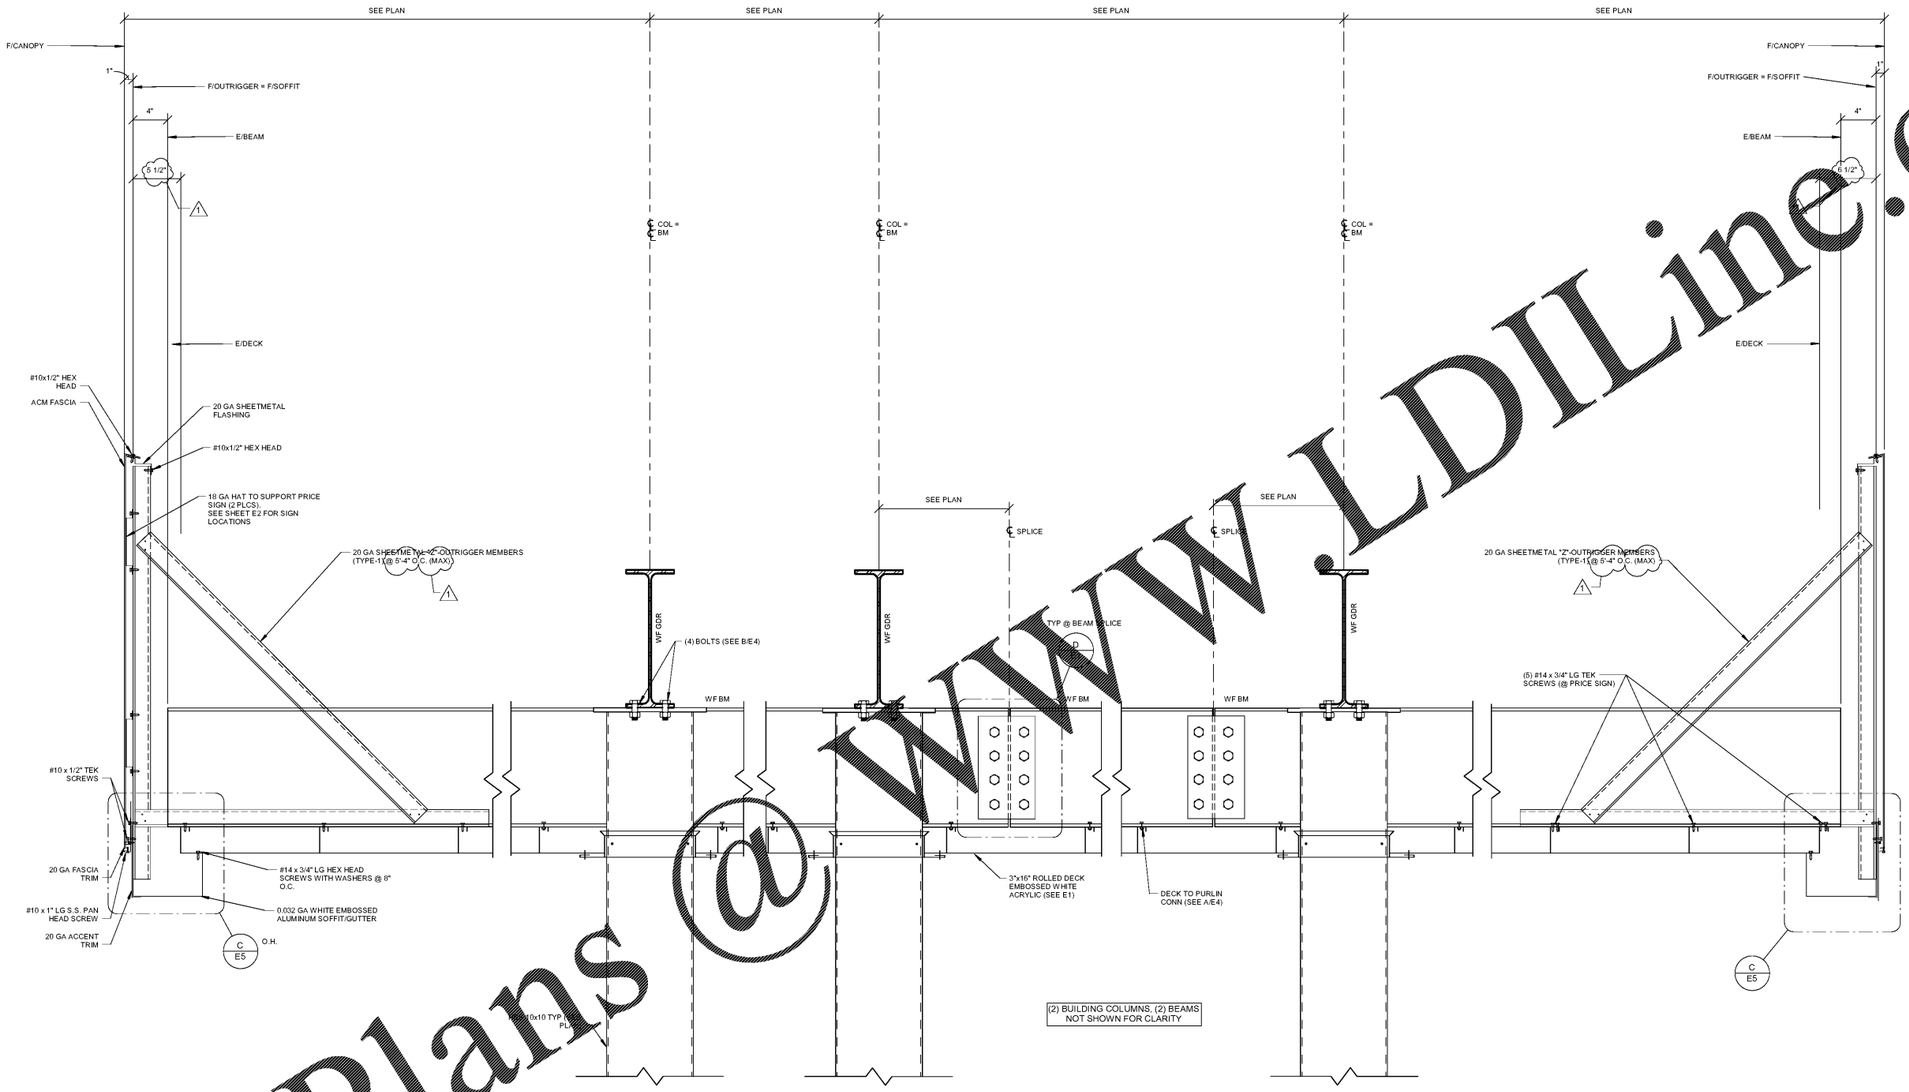

3 / E6 SECTION 3-6
1 1/2" = 1'-0"

NOTE:
1. DRAWING NOT TO SCALE IN THE HORIZONTAL DIRECTION.
2. SEE SHEETS E4 & E5 FOR ADD'L INFORMATION.

Order Plans @ WWW.LDILine.com

BAKER, INGRAM, & ASSOCIATES
STRUCTURAL ENGINEERS
TWO WHITE HORSE PIKE HADDON HEIGHTS, NJ 08035
(856) 310-1491 fax: (856) 310-1829

GreenbergFarrow
21 South Evergreen Avenue
Suite 200
Arlington Heights, Illinois 60005
t: 847.788.9200

COPYRIGHT NOTICE
This drawing is the property of the above referenced professional and is not to be used for any purpose other than the specific project and site named herein. This drawing is not to be reproduced in any manner without the expressed written permission from the professional.

ISSUE RECORD

DATE	REV.	DESCRIPTION
03/30/2018		PERMIT SUBMISSION SET
05/11/2018	1	FMS COMMENTS RESPONSE

PROFESSIONAL SEAL

PROFESSIONAL IN CHARGE
K NOLAN

PROJECT MANAGER
M YOUNG

QUALITY CONTROL
B McGLADE

DRAWN BY
D MAHONEY

PROJECT NAME

MURPHY USA

MURPHY OIL FUEL FACILITY CANOPY

508 SC - 72

GREENWOOD, SC 29646

FREY-MOSS STRUCTURE
1801 Rockdale Industrial Blvd.
Conyers, Georgia 30012
Voice: (800) 366-6385
Fax: (770) 483-6037

FMS JOB NUMBER
G1XMU00026

FMS MODEL NUMBER
XXXXXX

PROJECT NUMBER
20170844.0

SHEET TITLE

SECTION

SHEET NUMBER

E6

PROTO V3.0 01/03/2017

L:\Revit\20 Station 1\Documents\20170844 Greenwood, SC - 508 - 1\2 Structural Library\Drafting\MISC.rvt