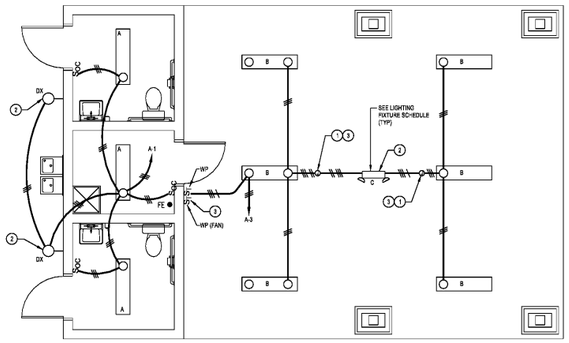

ELECTRICAL LIGHTING FLOOR PLAN

SCALE: 1/4=1'-0"

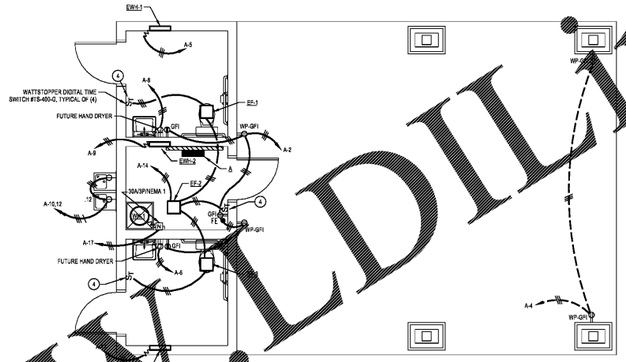

ELECTRICAL POWER FLOOR PLAN

SCALE: 1/4=1'-0"

NOTES: (THIS SHEET ONLY)

1. PROVIDE JUNCTION BOX RATED FOR CEILING FAN APPLICATION. "SAFE OFF" CIRCUIT PROVISIONS & PROVIDE COVER.
2. THIS FIXTURE SHALL BE UNSWITCHED.
3. SWITCH FANS ON ONE SWITCH & LIGHTS ON THE OTHER SWITCH (SET TIMERS FOR 1 HOUR).
4. SET SWITCH "OFF DELAY" FOR 20 MINUTES, TYPICAL OF (3).
5. ROUTE EF-1, EF-2 AND EF-3 THRU SPEED CONTROL BY MECHANICAL.

WWW.LDILine.com
Order Plans @

MACON-BIBB COUNTY
RECREATION DEPARTMENT
Seville Smokie Conley Drive
Macon, Georgia 31201
Contact: Mr. Robert [illegible]

WISE AVENUE PARK

V&M
Vaughn & Melton
Consulting Engineers, Inc.
Engineering - Surveying
300 Chastain Center Blvd, Ste 325
Kennesaw, Georgia 30144
TEL: (770) 627-3590 FAX: (770) 627-3594
V&M Contact:
Paul 'Keki' Hammon, PE (770) 639-7797
KENTUCKY 606-248-6800
NORTH CAROLINA 828-253-2796
TENNESSEE 865-546-5800
SOUTH CAROLINA 864-574-4775
www.vaughnmelton.com
Copyright © 2015
All Rights Reserved

Schroeder Architects
ARCHITECTURE :: INTERIORS :: URBAN DESIGN
3118 E Shadowlawn Avenue, NE
Atlanta, Georgia 30305
Tel. 404 733 2626
Email. david@schroeder-architects.com
SA@2015

[illegible]
727 Antone Street NW
Atlanta, Georgia 30318
Phone. 404.350.9792

WESTBROOK ENGINEERING
11300 Johns Creek Pkwy
Johns Creek, Georgia 30097
Phone. 770-753-9059
Email : jwestbrook@westbrookengineering.us

AH&P CONSULTING ENGINEERS
ANDREWS, HAMMOCK & POWELL, INC.
250 Charter Lane
Suite 100
Macon, Georgia 31210
MACON (478) 405-8301
FAX (478) 405-8210
WWW.AHPENGR.COM

COPYRIGHT © 2015 BY SCHROEDER ARCHITECTS
ALL RIGHTS RESERVED. THESE DOCUMENTS AS INSTRUMENTS OF SERVICE REMAIN THE PROPERTY OF THE ARCHITECT AND NO PART MAY BE USED OR REPRODUCED WITHOUT WRITTEN PERMISSION OF THE COPYRIGHT OWNER.

Stamp:

GEORGIA REGISTERED ENGINEER

Project Name:
WISE AVENUE PARK
WISE AVENUE
MACON, GEORGIA 31201

Project Number:	180402
Drawn By: DEW	Ck'd By: EDM
Date: 02/07/2018	Scale: AS SHOWN

Rev:	Description:	Date:
	Issued For Permit	03/01/2018

Sheet Title:

ELECTRICAL FLOOR PLANS

Sheet Number:

E101