1. ADDITIONAL EROSION CONTROL DEVICES MAY BE REQUIRED BY SITE CONDITIONS OR COUNTY INSPECTORS.
2. EROSION AND SEDIMENT CONTROL DEVICES MUST BE INSTALLED AND INSPECTED PRIOR TO ANY GRADING ON SITE. PLEASE CALL WITH ENOUGH LEAD TIME FOR AN INSPECTION TO MEET YOUR SCHEDULE.
3. SEDIMENT/EROSION CONTROL DEVICES MUST BE CHECKED AFTER EACH STORM EVENT. EACH DEVICE IS TO BE MAINTAINED OR REPLACED IF SEDIMENT ACCUMULATION HAS REACHED ONE HALF THE CAPACITY OF THE DEVICE. ADDITIONAL DEVICES MUST BE INSTALLED IF NEW CHANNELS HAVE DEVELOPED.
4. ALL CONTRACTORS SHALL BE HELD FULLY RESPONSIBLE FOR ON-SITE EROSION CONTROL OF THEIR OWN TRADES (I.E. INSTALLATION AND MAINTENANCE OF SILT SCREENS, ENTRANCE GRAVEL, ETC.)
5. EACH PROPERTY OWNER IS REQUIRED TO PREVENT ALL INCREASED RUNOFF FROM EACH INDIVIDUAL BUILDING LOT FROM DAMAGING ADJACENT PROPERTIES.
6. TREE PROTECTION FENCING MUST BE INSTALLED AND INSPECTED PRIOR TO ANY CLEARING, GRUBBING OR GRADING.
7. TREE PROTECTION DEVICES SHALL BE INSTALLED BY THE CONTRACTOR AT THE SAME TIME AS EROSION CONTROL DEVICES. THE CONTRACTOR IS RESPONSIBLE FOR MAINTENANCE OF TREE PROTECTION .
8. THE ESCAPE OF SEDIMENT FROM THE SITE SHALL BE PREVENTED BY THE INSTALLATION OF EROSION CONTROL MEASURES AND PRACTICES PRIOR TO, OR CONCURRENT WITH, LAND-DISTURBING ACTIVITES.
9. EROSION CONTROL MEASURES WILL BE MAINTAINED AT ALL TIMES. IF FULL IMPLEMENTATION OF THE APPROVED PLAN DOES NOT PROVIDE FOR EFFECTIVE EROSION CONTROL ADDITIONAL EROSION AND SEDIMENT CONTROL MEASURES SHALL BE IMPLEMENTED TO CONTROL OR TREAT THE SEDIMENT SOURCE, OR AS DIRECTED BY THE EROSION CONTROL INSPECTOR.
10. THERE ARE NO CRITICAL AREAS ON SITE.
11. NO CLEARING OF THE SITE UNTIL ALL BASINS, DIVERSIONS, AND SEDIMENT CONTROLS ARE INSTALLED, STABILIZED, AND FUNCTIONAL.
12. SILT FENCE CANNOT BE USED TO STORE SEDIMENT. THE USE OF BASINS, SEDIMENT TRAPS AND OTHER SIMILAR BMPS IN ACCORDANCE WITH STATE LAW ARE REQUIRED.
13. IF THE CONTRACTOR CHOOSES TO UTILIZE AN ALTERNATIVE TYPE C SILT FENCE TECHNOLOGY, IT SHALL BE IDENTIFIED IN GA DOT DOCUMENT QPL-36. ANY ALTERNATIVE TECHNOLOGY NOT IDENTIFIED IN THIS DOCUMENT CANNOT BE UTILIZED WITHOUT THE DESIGN ENGINEER REVISING THE APPROVED ES&PC PLAN WITH REVIEW AND APPROVAL BY BIBB COUNTY.
14. ADDITIONAL BMP DEVICES CAN BE REQUESTED ON-SITE PER CONDITION.
15. THERE ARE STATE WATERS ON-SITE, AS SHOWN.
16. WASTE MATERIALS SHALL NOT BE DISCHARGED INTO WATERS OF THE STATE.
17. DOWNDRAINS TO BE STABILIZED AS NEEDED WITH RIP RAP & DIVERSION CHANNELS.
18. NO PORTION OF WASTE DISPOSAL AREA SHALL BE LOCATED WITHIN 100 LINEAR FEET OF ANY PROPERTY LINE OR ENCLOSED STRUCTURE.
19. NON-EXEMPT ACTIVITIES SHALL NOT BE CONDUCTED WITHIN THE 25', 50', OR 200' UNDISTURBED STREAM BUFFER AS MEASURED FROM THE POINT OF WRESTED VEGETATION WITHOUT FIRST ACQUIRING THE NECESSARY VARIANCES AND PERMITS.
20. MUST PROVIDE DOCUMENTATION TO VERIFY THAT A BUFFER VARIANCE FROM GEORGIA ENVIRONMENTAL PROTECTION DIVISION (EPD) HAS BEEN OBTAINED FOR BUFFER ENCROACHMENT. A LETTER OF CONCURRENCE FROM BIBB COUNTY WILL ALSO BE REQUIRED.

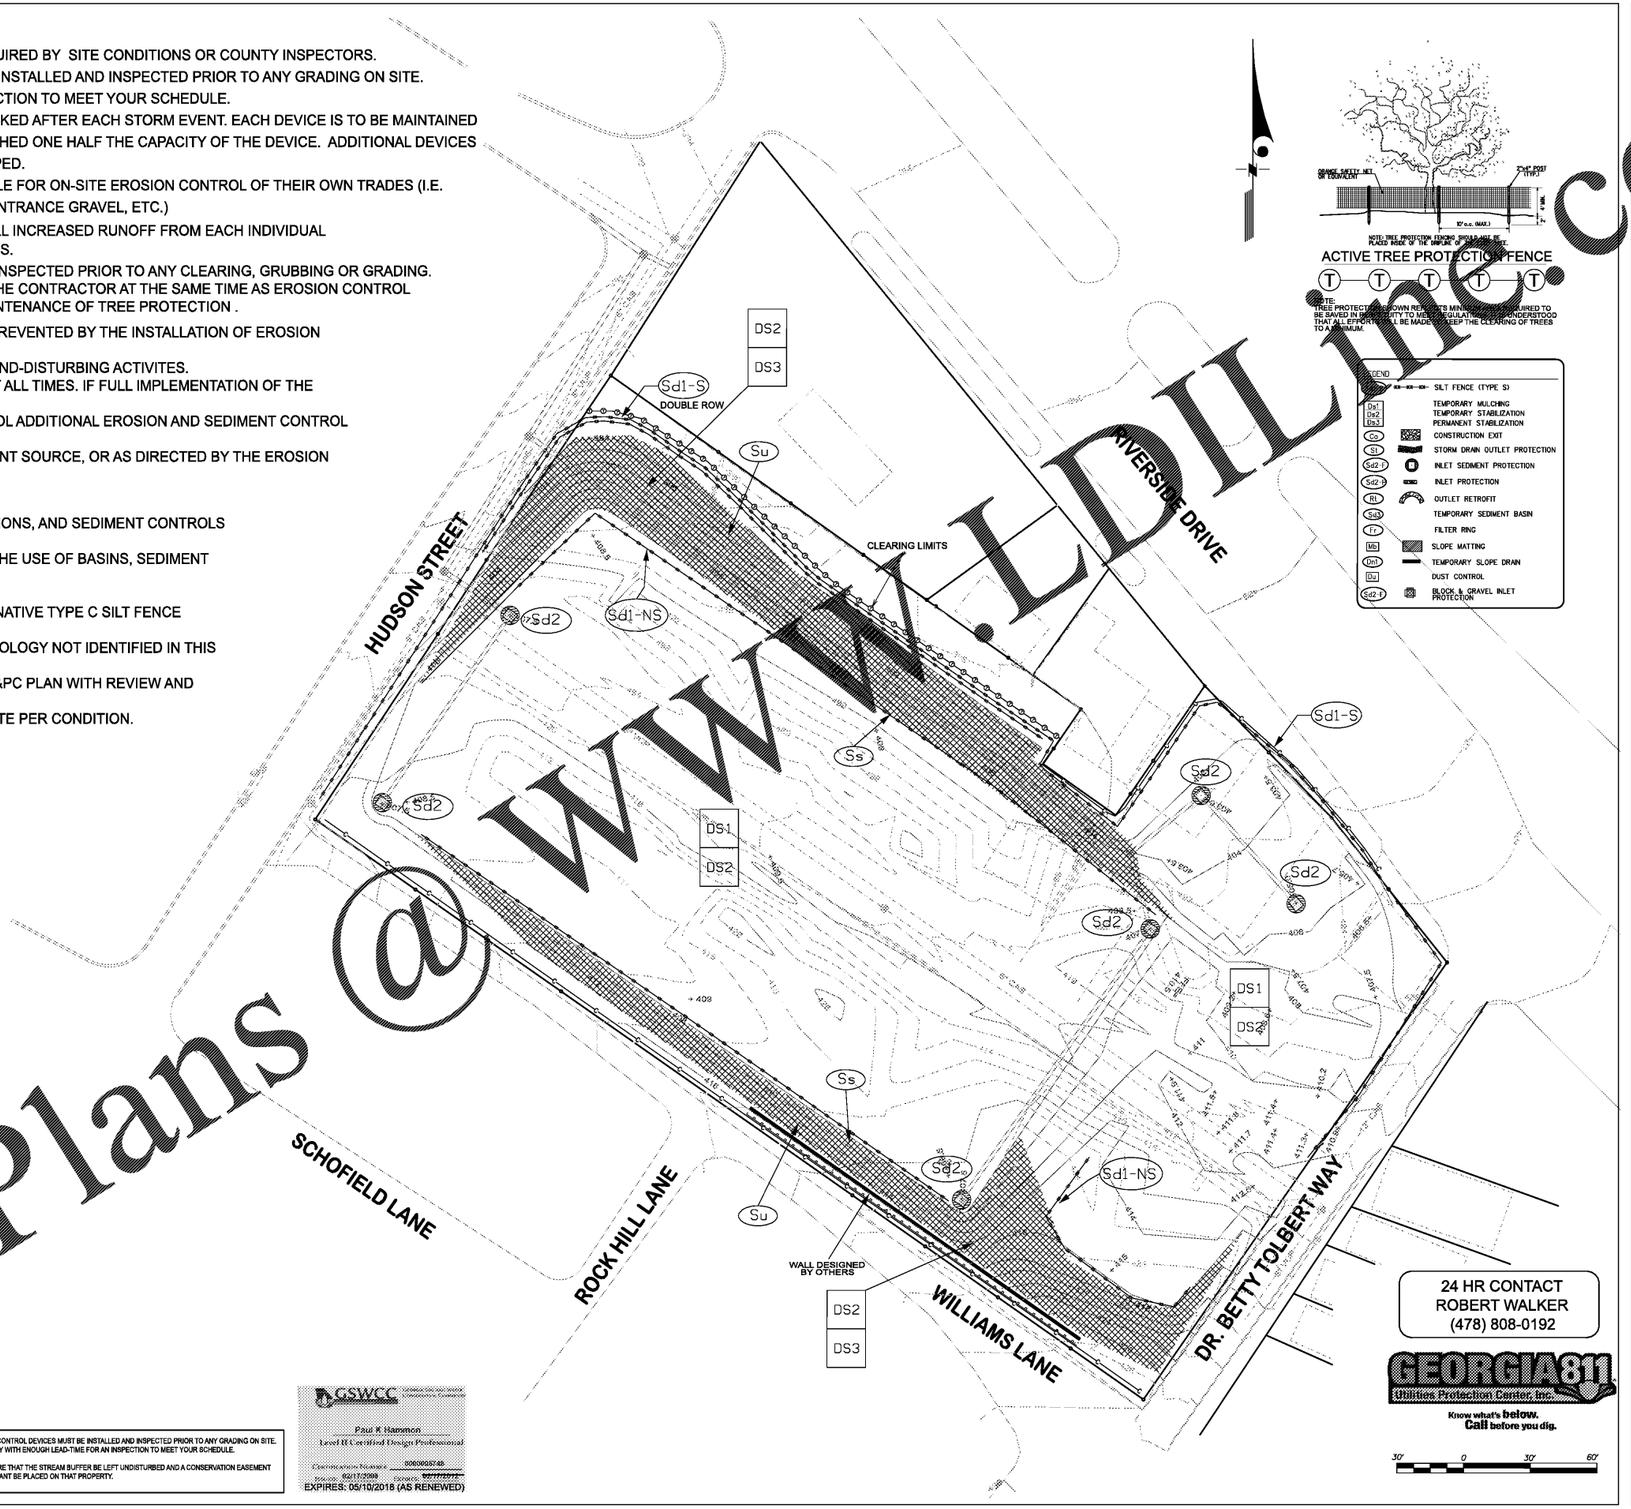

ACTIVE TREE PROTECTION FENCE

NOTE:
TREE PROTECTION SHOWN REPRESENTS MINIMUM AREA REQUIRED TO BE SAVED IN ORDER TO MEET REGULATIONS. IT IS UNDERSTOOD THAT ALL EFFORTS WILL BE MADE TO KEEP THE CLEARING OF TREES TO A MINIMUM.

LEGEND

	SILT FENCE (TYPE S)
DS1 DS2 DS3	TEMPORARY MULCHING TEMPORARY STABILIZATION PERMANENT STABILIZATION
Co	CONSTRUCTION EXIT
SD	STORM DRAIN OUTLET PROTECTION
Sd2-I	INLET SEDIMENT PROTECTION
Sd2	INLET PROTECTION
RI	OUTLET RETROFIT
SdB	TEMPORARY SEDIMENT BASIN
FF	FILTER RING
Mb	SLOPE MATTING
DD1	TEMPORARY SLOPE DRAIN
Du	DUST CONTROL
Sd2-I	BLOCK & GRAVEL INLET PROTECTION

24 HR CONTACT
ROBERT WALKER
(478) 808-0192

GEORGIA 811
Utilities Protection Center, Inc.
Know what's below. Call before you dig.

30' 0 30' 60'

THE PROPOSED EROSION AND RUNOFF CONTROL MEASURES ARE IN COMPLIANCE WITH THE BIBB COUNTY SEDIMENT CONTROLAND FLOOD PROTECTION REGULATIONS AND WILL NOT INCREASE THE RUNOFF RATE FROM THE SITE FOR RAINSTORMS WITH A RETURN PERIOD OF 2, 5, 10, 25, 50, AND/OR 100 YEARS.

SIGNATURE: _____ DATE 11/13/2017

LEVEL II CERTIFICATION # 0000005748

DESIGN PROFESSIONAL'S STATEMENT

(1) I CERTIFY THAT THE PERMITTEE'S EROSION, SEDIMENTATION AND POLLUTION CONTROL PLAN PROVIDES FOR AN APPROPRIATE AND COMPREHENSIVE SYSTEM OF BEST MANAGEMENT PRACTICES REQUIRED BY THE GEORGIA WATER QUALITY CONTROL ACT AND THE DOCUMENT "MANUAL FOR EROSION AND SEDIMENT CONTROL IN GEORGIA" (MANUAL) PUBLISHED BY THE STATE SOIL AND WATER CONSERVATION COMMISSION AS OF JANUARY 1 OF THE YEAR IN WHICH THE LAND-DISTURBING ACTIVITY WAS PERMITTED, THE PLAN PROVIDES FOR MONITORING OR SAMPLING OF THE CONSTRUCTION SITE'S STORM WATER OUTFALLS* AND THAT THE PLAN DESIGNED SYSTEM CONFORMS WITH THE PRACTICES AND SAMPLING METHODS IS EXPECTED TO ACHIEVE THE REQUIREMENTS CONTAINED IN THE GENERAL NPDES PERMIT NO. GAR 100003.*

(2) "I CERTIFY UNDER PENALTY OF LAW THAT THIS PLAN WAS PREPARED AFTER A SITE VISIT TO THE LOCATIONS DESCRIBED HEREIN BY MYSELF OR A DULY AUTHORIZED AGENT OF MINE OR UNDER MY DIRECT SUPERVISION."*

SIGNATURE: _____ DATE 11/13/2017

LEVEL II CERTIFICATION # 0000005748

THE ESCAPE OF SEDIMENT FROM THE SITE SHALL BE PREVENTED BY THE INSTALLATION OF EROSION AND SEDIMENT CONTROL MEASURES AND PRACTICES PRIOR TO, OR CONCURRENT WITH LAND DISTURBING ACTIVITIES.

EROSION CONTROL MEASURES WILL BE MAINTAINED AT ALL TIMES. IF FULL IMPLEMENTATION OF THE APPROVED PLAN DOES NOT PROVIDE FOR EFFECTIVE EROSION CONTROL, ADDITIONAL EROSION AND SEDIMENT CONTROL MEASURES SHALL BE IMPLEMENTED TO CONTROL OR TREAT THE SEDIMENT SOURCE.

ANY DISTURBED AREA LEFT EXPOSED FOR A PERIOD GREATER THAN 14 DAYS SHALL BE MULCHED WITH MULCH OR TEMPORARY SEEDING.

EROSION AND SEDIMENT CONTROL DEVICES MUST BE INSTALLED AND INSPECTED PRIOR TO ANY GRADING ON SITE. PLEASE CALL BIBB COUNTY WITH ENOUGH LEAD-TIME FOR AN INSPECTION TO MEET YOUR SCHEDULE.

BIBB COUNTY WILL REQUIRE THAT THE STREAM BUFFER BE LEFT UNDISTURBED AND A CONSERVATION EASEMENT OR A RESTRICTIVE COVENANT BE PLACED ON THAT PROPERTY.

GSWCC
Paul K Hammon
Level II Certified Design Professional
Certification Number 0000005748
Issued: 02/17/2009 Expires: 05/10/2018
EXPIRES: 05/10/2018 (AS RENEWED)

Order Plans @ www.LDILinc.com

MACON-BIBB COUNTY
RECREATION DEPARTMENT
115 Willie Smokie Glover Drive
Macon, Georgia 31201
Contact: Mr. Reggie Moore, Director

WISE AVE. PARK

V&M
Vaughn & Melton
Consulting Engineers, Inc.
Engineering - Surveying
300 Chastain Center Blvd, Ste 325
Kennesaw, Georgia 30144
TEL: (770) 627-3590 FAX: (770) 627-3594
V&M Contact:
Paul 'Ken' Hammon, PE (770) 639-7797
KENTUCKY 606-248-6600
NORTH CAROLINA 828-253-2796
TENNESSEE 865-546-5800
SOUTH CAROLINA 864-574-4775
www.vaughnmelton.com
Copyright ©2015
All Rights Reserved

Schroeder Architects
ARCHITECTURE-MASTER PLANNING-INTERIORS
3118 East Shadowlawn Ave, NE
Atlanta, Georgia 30305
TEL: (404) 773-2626
email: david@schroeder-architects.com

GEORGIA REGISTERED No. 031249 PROFESSIONAL ENGINEER PAUL K. HAMMON

Project Name: WISE AVENUE PARK
Project Number:
Drawn By: Ck'd By:
Date: Scale: As shown

Rev:	Description:	Date:
1.	SUBMITTED TO COUNTY	11/16/17
2.	REVISED PER COUNTY COMMENTS	03/12/18

ES&PC PLAN - INTERMEDIATE

C-06