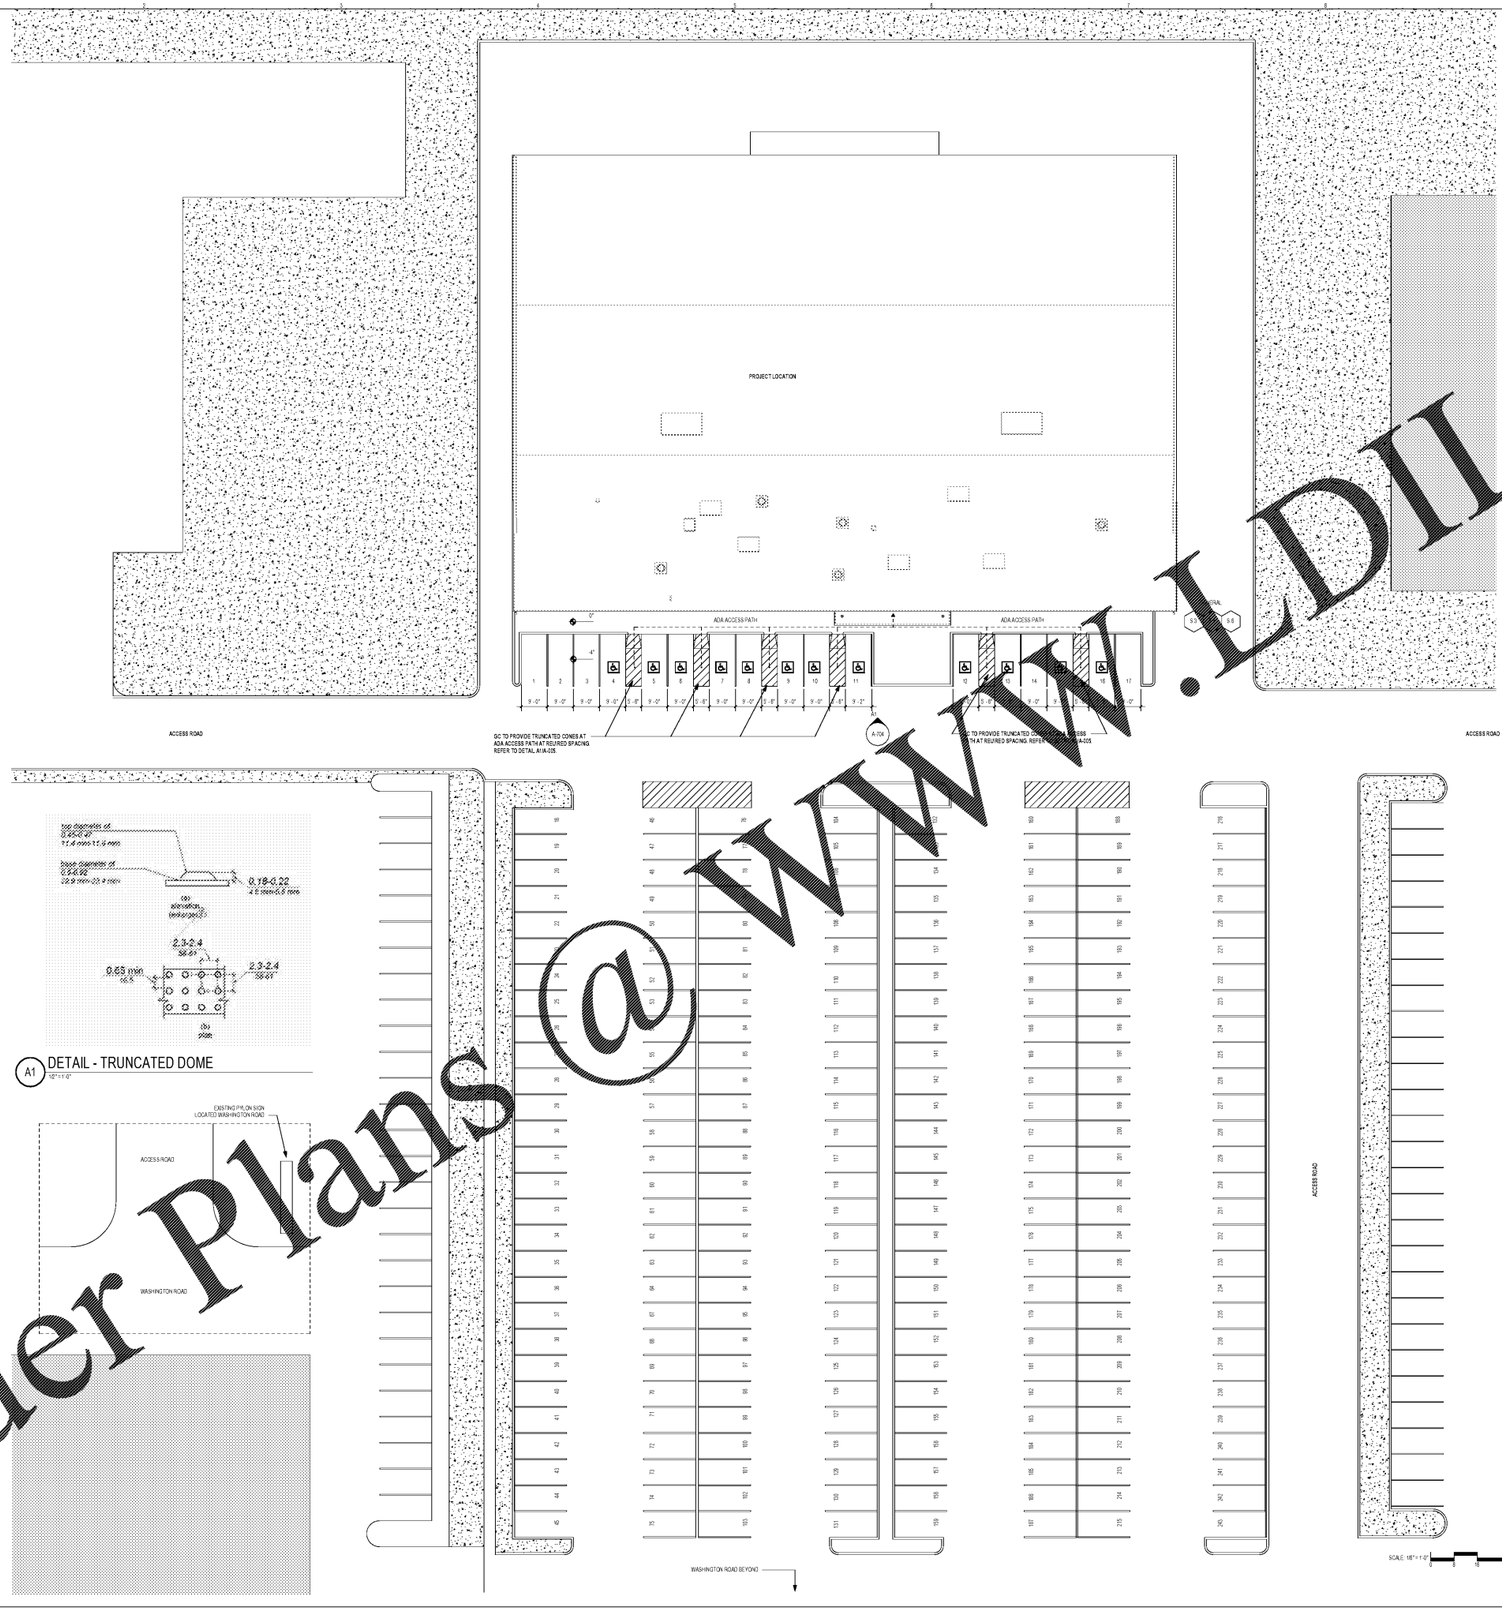

A1 DETAIL - TRUNCATED DOME
1/2" = 1'-0"

S.3	(NU) EXISTING SITE LIGHTING TO REMAIN. G.C. TO ENSURE THAT ALL LAMPS ARE FULLY FUNCTIONING, REPLACE LAMPS AS REQ'D.
S.4	EXISTING EXTERIOR BUILDING MOUNTED LIGHTING TO REMAIN. GC TO ENSURE ALL FIXTURES ARE IN GOOD WORKING ORDER. NOTIFY ARCHITECT & OWNER IF REPAIR IS REQUIRED.
S.6	GC TO COORDINATE WITH SIGNAGE VENDOR. PROVIDE POWER AS REQUIRED FOR NEW SIGNAGE. NOTE EXTERIOR SIGNAGE TO BE SUBMITTED UNDER SEPARATE PERMIT APPLICATION.

PARKING DATA

EXISTING:	NUMBER:
ADA ACCESSIBLE STALLS	17
STANDARD STALLS	237
TOTAL:	254

SITE PLAN LEGEND

SYMBOL:	DESCRIPTION:
(X) →	KEY NOTE
	ACCESSIBLE PATH OF TRAVEL FROM BUILDING ENTRANCE

NOTES

1. EXISTING SHELL BUILDING SHOWN FOR REFERENCE ONLY. NO WORK TO BE PERFORMED EXCEPT THE NEW DUMPSTER SURROUND.

Order Plans @ WWW.LDLine.com

CALLISONRTKL
A DESIGN CONSULTANCY OF ARCADIS

CallisonRTKL, Inc
1420 Fifth Ave., Suite 2400
Seattle, WA 98101
Tel: 206 623 4646

CallisonRTKL Project No: 003-180034.00

Consultant
HENDERSON ENGINEERS
Henderson Engineers, Inc.
[illegible]
Lenexa, KS 66[illegible]
913 742 5400

Consultant
GMS
GMS Inc.
220 West 27th Street, 5th Floor
New York, NY 10001
Tel: 212 254 0030

BOWLERO - AUGUSTA

ISSUE FOR PERMIT / BID

Client/Owner/Project Address

Bowlmor I AMF
Client Address
222 W44th Street
New York, NY 10036

Project Address
3287 Washington Rd
Augusta, GA 30907

Issue Drawing Log

2018.05.29	ISSUE FOR PERMIT
2018.05.29	ISSUE FOR BID

Seal

Sheet Identification

SITE PLAN

A-005

 ©2017 CallisonRTKL Inc