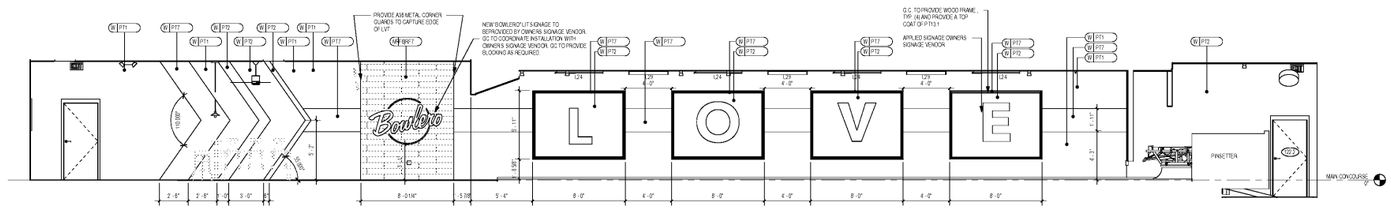

E1 ELEVATION
1/4" = 1'-0"

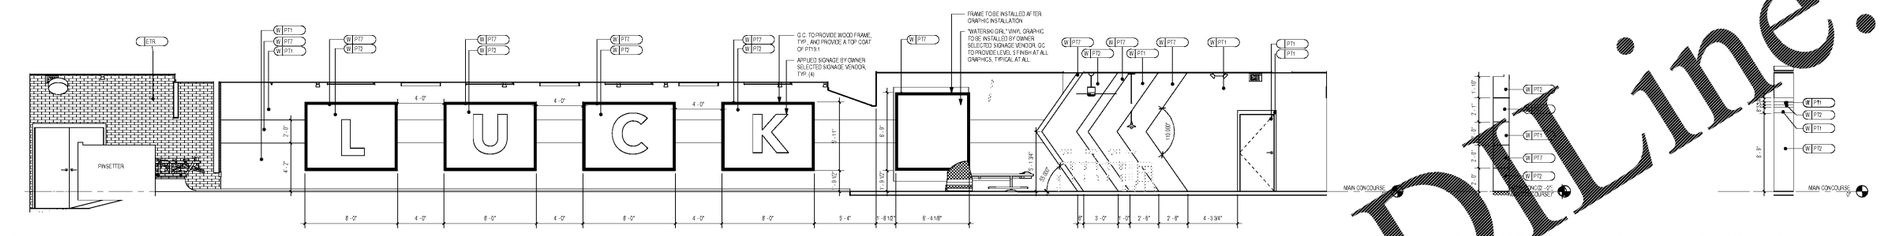

D1 ELEVATION
1/4" = 1'-0"

D2 ARCADE COLUMN - TYPICAL
1/4" = 1'-0"

D3 TYPICAL COLUMN STRIPE
1/4" = 1'-0"

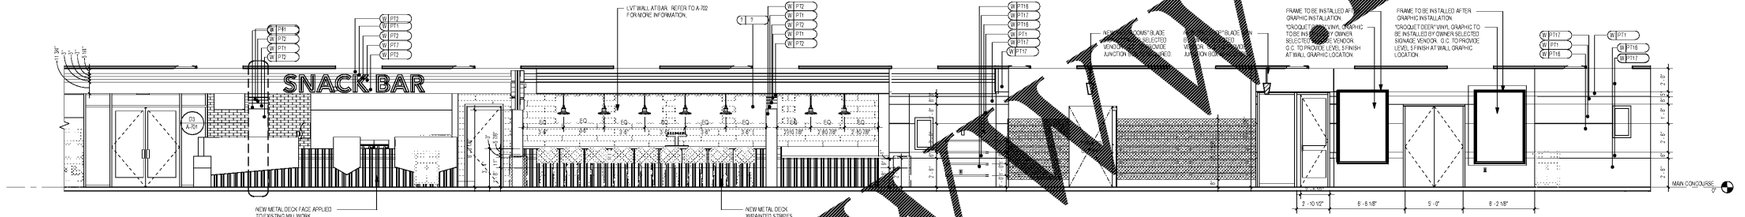

C1 ELEVATION
1/4" = 1'-0"

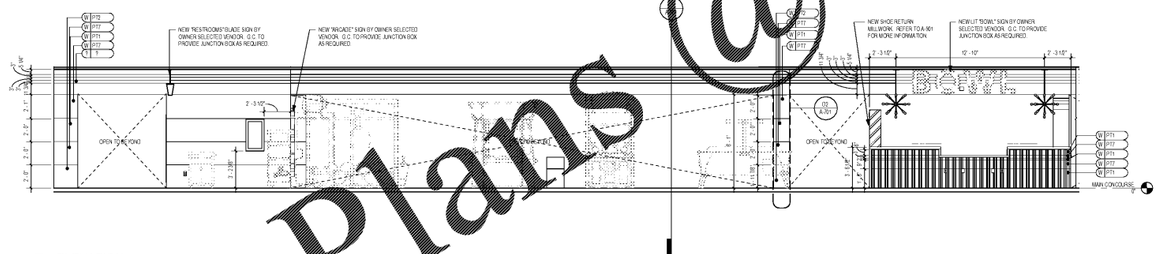

B1 ELEVATION
1/4" = 1'-0"

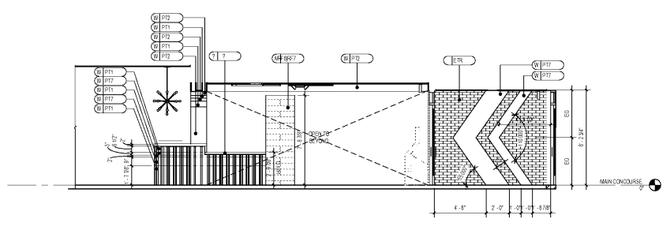

B2 ENTRY AT ELEVATION 'B'
1/4" = 1'-0"

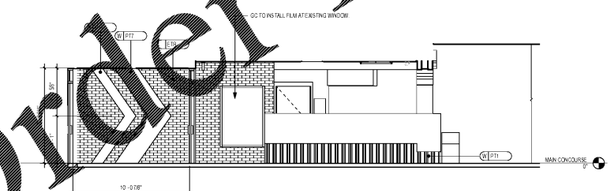

A1 ENTRY ELEVATION 'A'
1/4" = 1'-0"

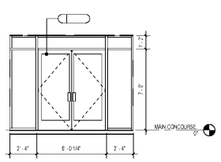

A2 VESTIBULE
1/4" = 1'-0"

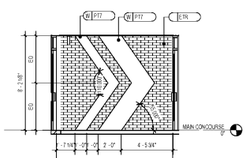

A3 VESTIBULE 1
1/4" = 1'-0"

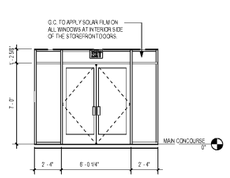

A4 VESTIBULE
1/4" = 1'-0"

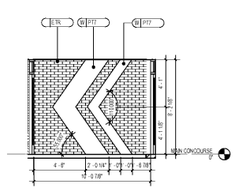

A5 VESTIBULE
1/4" = 1'-0"

Order Plans @ WWW.LDLine.com

CALLISONRTKL
A DESIGN CONSULTANCY OF ARCADIS

CallisonRTKL, Inc
1420 Fifth Ave., Suite 2400
Seattle, WA 98101
Tel: 206.623.4646

CallisonRTKL Project No: 003-180034.00

Consultant
HENDERSON ENGINEERS
Henderson Engineers, Inc.
[illegible] Suite 300
Lenexa, KS 66219
913.742.5400

Consultant
GMS
GMS Inc.
[illegible] West 27th Street, 5th Floor
New York, NY 10001
Tel: 212.254.0030

BOWLERO - AUGUSTA

ISSUE FOR PERMIT / BID

Client/Owner/Project Address

Bowlmor | AMF
Client Address
222 W44th Street
New York, NY 10036

Project Address
3267 Washington Rd
Augusta, GA 30907

Issue Drawing Log

2018.06.08	ISSUE FOR PERMIT
2018.06.29	ISSUE FOR BID

Seal

Sheet Identification

INTERIOR ELEVATIONS

A-701

 ©2017 CallisonRTKL Inc.