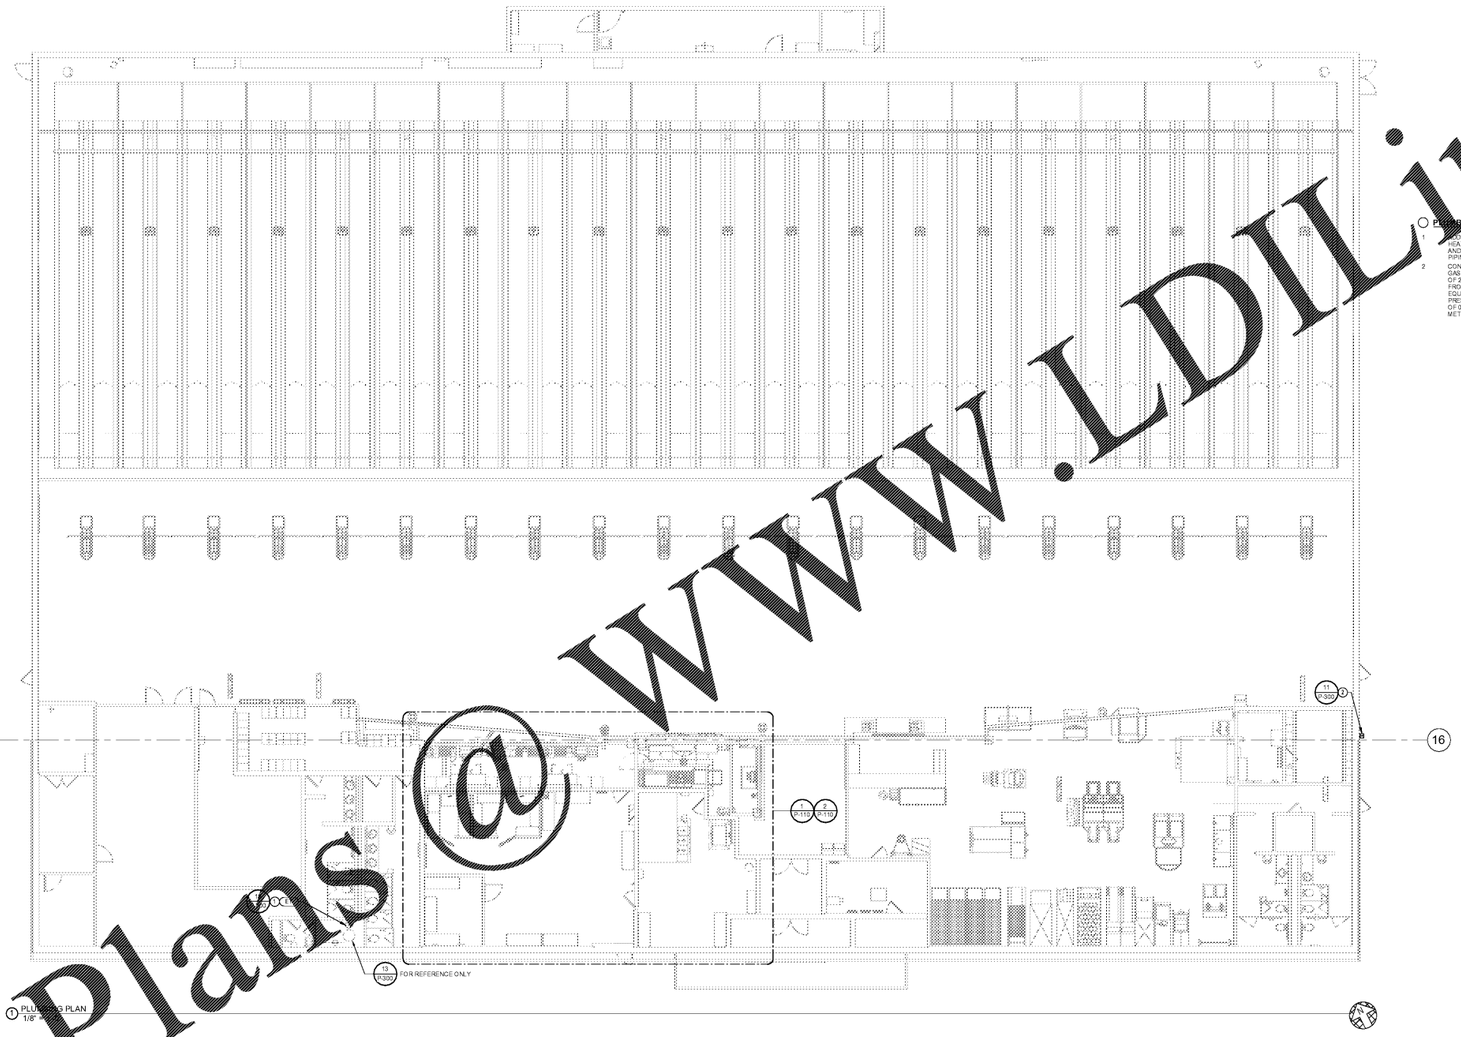

PLUMBING PLAN NOTES

1. ADD EXPANSION TANK TO EXISTING HOT WATER HEATER SYSTEM AS SHOWN ON REFERENCED DETAILS AND SCHEDULE. MODIFY AND EXTEND EXISTING PIPING/VALVING AS REQUIRED.
2. CONTRACTOR TO COORDINATE WITH LANDLORD AND GAS COMPANY AS REQUIRED FOR A TOTAL GAS LOAD OF 2,256 CFH. TOTAL DEVELOPED GAS PIPE LENGTH FROM GAS METER TO MOST REMOTE PIECE OF EQUIPMENT OF 300 FEET WITH AN OPERATING PRESSURE OF 7 INCHES W.C. AND A PRESSURE DROP OF 0.5 INCHES W.C. GAS UTILITY TO PROVIDE NEW GAS METER AS REQUIRED.

NOTE:
EXISTING CONDITIONS WERE TAKEN FROM ORIGINAL DRAWINGS & SITE VISITS AND MAY NOT REFLECT EXACT "AS-BUILT" CONDITIONS. FIELD VERIFY ALL EXISTING CONDITIONS PRIOR TO SUBMITTING FINAL BIDS. CAREFULLY COORDINATE NEW WORK AND DEMOLITION WITH ALL OTHER DISCIPLINES AND EXISTING CONDITIONS.

CALLISONRTKL
A DESIGN CONSULTANCY OF ARCADIS

CallisonRTKL, Inc
1420 Fifth Ave., Suite 2400
Seattle, WA 98101
Tel: 206 623-4646

CallisonRTKL Project No: 003-180034.00

Consultant
HENDERSON ENGINEERS
Henderson Engineers, Inc.
[illegible] Suite 300
Lenexa, KS. 66219
913 742 5200

Consultant
GMS
GMS Consulting
29 West 27th Street, 5th Floor
New York, NY 10001
Tel: 212 254-0030

BOWLERO - AUGUSTA

ISSUE FOR PERMIT / BID

Client/Owner/Project Address

Bowlmor I AMF
Client Address
222 W44th Street
New York, NY 10036

Project Address
3267 Washington Rd
Augusta, GA 30907

Bowlero

Issue Drawing Log

	2019.05.29	ISSUE FOR PERMIT
	2019.05.29	ISSUE FOR BID

Seal

THIS DOCUMENT IS RELEASED FOR THE PURPOSE OF PRELIMINARY SUBMITTAL
LICENSE # PE034924

IT IS NOT TO BE USED FOR CONSTRUCTION PURPOSES

Sheet Identification

PLUMBING PLAN

P-100

Order Plans @ WWW.LDILine.com

ANDREW S. KNIGHT