PLUMBING PLAN NOTES

1. 2"G THROUGH ROOF TO FLOOR BELOW
2. CONNECT TO NEW 4"G PIPING NEAR NEW METER REFER TO RISER DIAGRAM FOR ROUTING
3. CONTRACTOR TO FIELD VERIFY EXISTING GAS PIPE SIZE. CONTACT ENGINEER IF FOUND TO BE SMALLER THAN NOTED ON PLAN

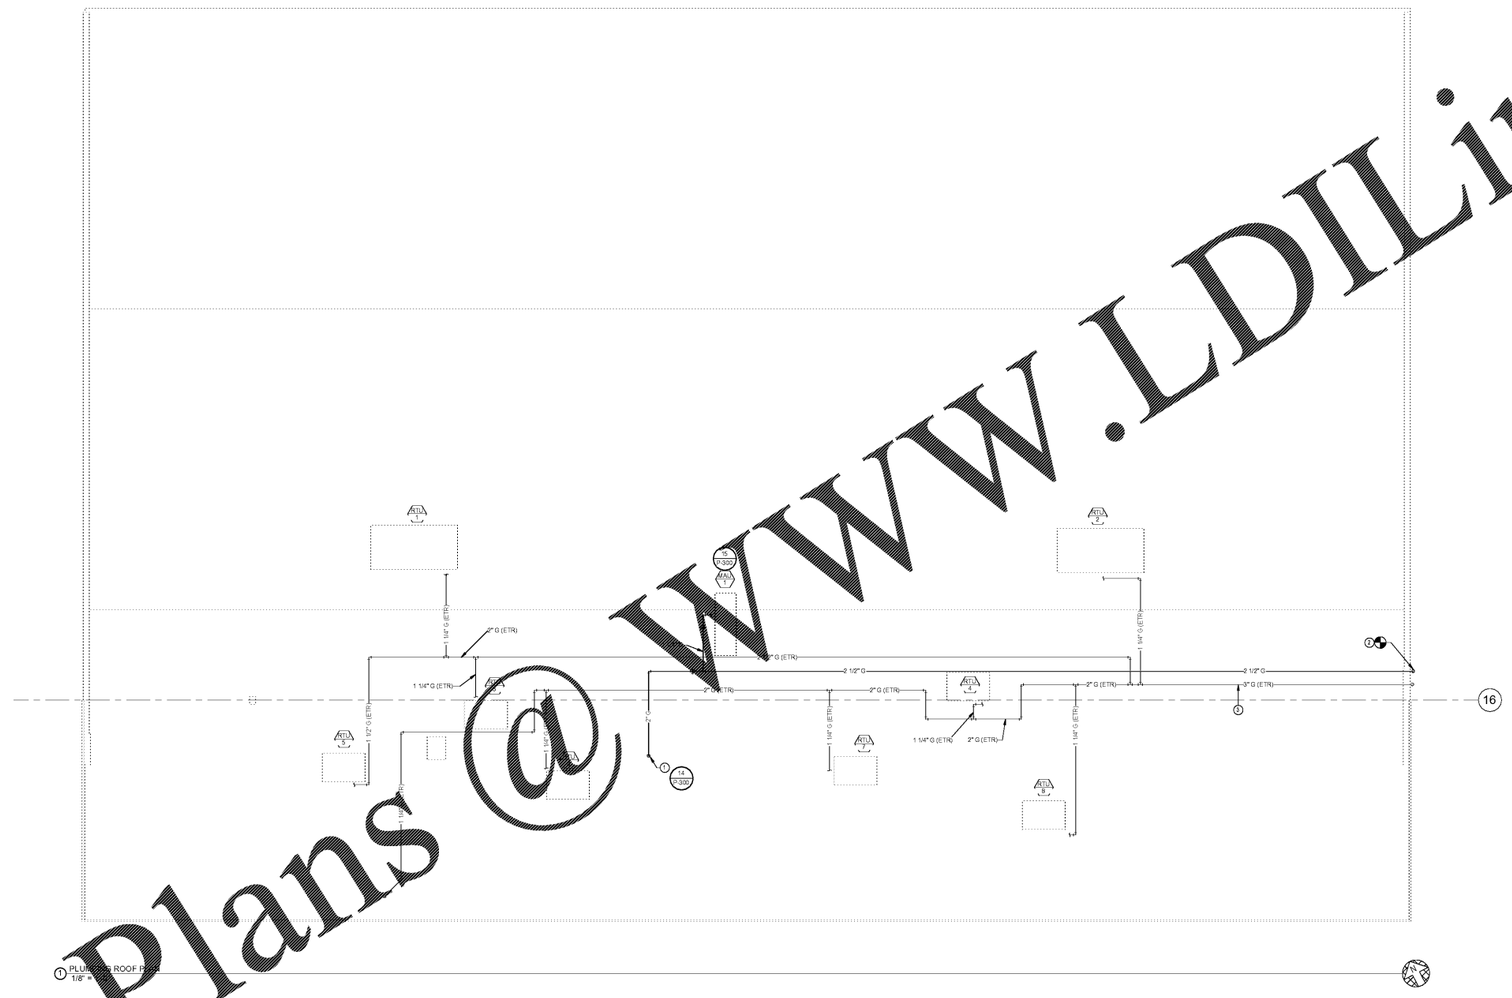

1 PLUMBING ROOF PLAN
1/8" = 1'-0"

NOTE:
EXISTING CONDITIONS WERE TAKEN FROM ORIGINAL DRAWINGS & SITE VISITS AND MAY NOT REFLECT EXACT "AS-BUILT" CONDITIONS. FIELD VERIFY ALL EXISTING CONDITIONS PRIOR TO SUBMITTING FINAL BIDS. CAREFULLY COORDINATE NEW WORK AND DEMOLITION WITH ALL OTHER DISCIPLINES AND EXISTING CONDITIONS.

CALLISONRTKL
A DESIGN CONSULTANCY OF ARCADIS

Callison RTKL, Inc
1420 Fifth Ave., Suite 2400
Seattle, WA 98101
Tel: 206.623.4646

Callison RTKL Project No: 003-180034.00

Consultant
HENDERSON ENGINEERS
Henderson Engineers, Inc.
913 Fifth Ave., Suite 300
Lawrence, KS 66044
Tel: 913.742.5000

Consultant
GMS
GMS Engineers
29 West 27th Street, 5th Floor
New York, NY 10001
Tel: 212.254.0030

BOWLERO - AUGUSTA

ISSUE FOR PERMIT / BID

Client/Owner/Project Address

Bowlmor | AMF
Client Address
222 W44th Street
New York, NY 10036

Project Address
3067 Washington Rd
Augusta, GA 30907

Issue Drawing Log

	2018.05.29	ISSUE FOR PERMIT
	2018.05.29	ISSUE FOR BID

Seal

THIS DOCUMENT IS RELEASED FOR THE PURPOSE OF PRELIMINARY SUBMITTAL
LICENSE # PE034924

IT IS NOT TO BE USED FOR CONSTRUCTION PURPOSES

Sheet Identification

PLUMBING ROOF PLAN

P-101

ANDREW S. KNIGHT

Order Plans @ WWW.LDILine.com