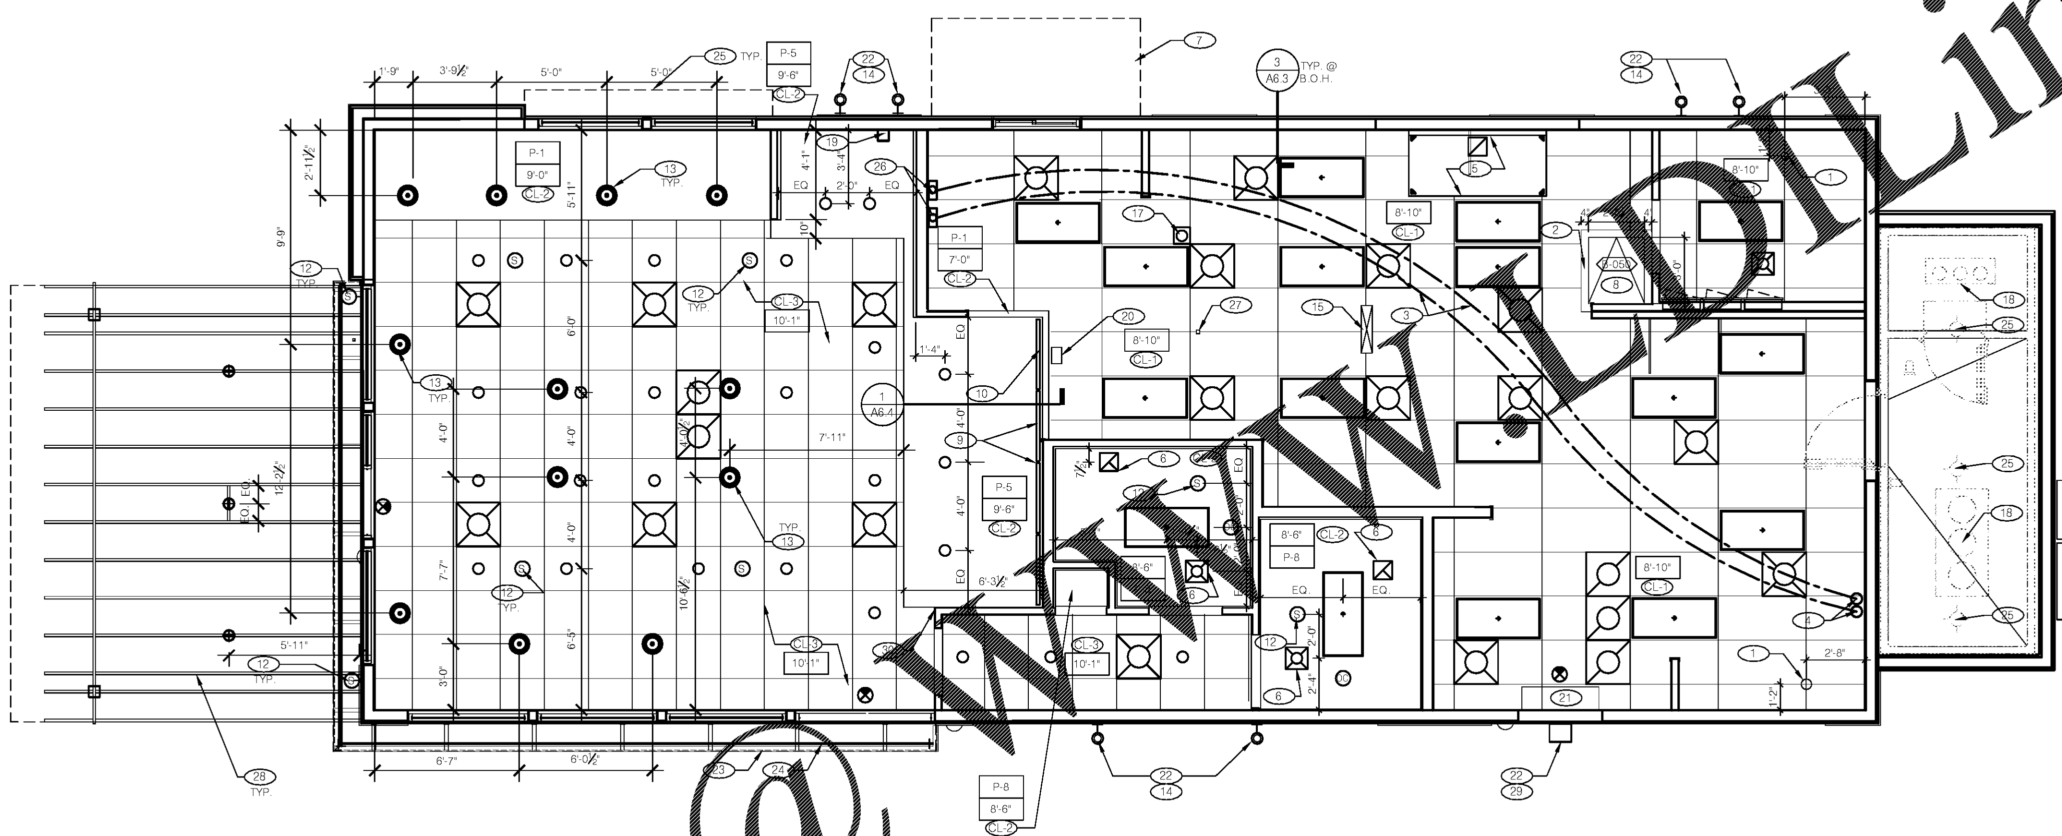

REFLECTED CEILING PLAN 1/4"=1'-0" **A**

NOT USED 1/4"=1'-0" **F**

CEILING SYMBOL LEGEND — E

- 2'-0" x 2'-0" LED TROFFER
- 2'-0" x 4'-0" LED LIGHT FIXTURE
- DOWNLIGHT @ WALK-IN (BY WALK-IN MFR.)
- PENDANT FIXTURE
- DOWNLIGHT - CENTER ON CEILING TILE
- EMERGENCY LIGHTS
- EXIT LIGHT (WALL MOUNTED)
- EXIT LIGHT (CEILING MOUNTED)
- EXTERIOR WALL FIXTURE
- SPEAKER - CENTER ON CEILING TILE
- 12" EXHAUST FAN
- HVAC RETURN GRILLE
- SPEAKER - CENTER ON CEILING TILE
- HVAC SUPPLY DIFFUSER
- BACK DOOR SECURITY STROBE LIGHT
- OCCUPANCY SENSOR, CEILING MOUNTED

REFLECTED CEILING PLAN NOTES — D

DIMENSIONS:
A. ALL DIMENSIONS ARE TO FACE OF FINISH U.O.N.

CEILING FINISHES:
A. REFER TO ROOM FINISH SCHEDULE (SHT A7.2) FOR CLG. FINISHES.

SUSPENDED CEILING:
A. ACOUSTICAL PANEL INSTALLATION: INSTALL ACOUSTICAL PANELS WITH EDGES IN CLOSE CONTACT WITH METAL SUPPORTS AND IN TRUE ALIGNMENT.
B. ALLOWABLE VARIATIONS FROM FLAT AND LEVEL SURFACE: 1/8" IN 10'-0" MAX.
C. ALLOWABLE VARIATIONS FROM PLUMB OF GRID MEMBERS: AS CAUSED BY ECCENTRIC LOADS, 2° MAX.
D. INSTALL SYSTEM AFTER MAJOR ABOVE CLG. WORK IS COMPLETE. COORD LOCATIONS OF HANGERS WITH RELATED WORK.
E. SEE SPECS FOR ADDITIONAL INFORMATION.

GYPSUM BOARD CEILING:
A. SUBSTRATE SHALL BE 1/2" THICK GYP BD.
B. ACOUSTICAL SEALANT: APPLY TO GYP. BD. PANELS AS INDICATED IN SPECS. GYP. BD. FINISHING AND DECORATING: REFER TO DWGS FOR TEXTURE AND FINISHES.
C. SEAL ALL PENETRATIONS THROUGH CEILING MATERIAL WITH CAULK OR METAL GUSSET RING

ELECTRICAL:
A. SEE ELECT. DWGS. FOR FIXTURE SCHED.
B. SEAL ALL PENETRATIONS THROUGH CEILING MATERIAL WITH CAULK OR METAL GUSSET RING.

KEY NOTES — B

1. CEILING GRID STARTING POINT.
2. BULKHEAD @ 8'-0" A.F.F.
3. NON-INSULATED BUNDLED SYRUP LINES FOR DRINK SYSTEM. SEE DETAIL 17/A6.4.
4. 6" DIA PVC STUB THROUGH CEILING, SEE DETAIL 18/A6.4.
5. HOOD.
6. FOR ROUGH FRAMING OPENINGS SEE AIR DEVICE SCHED. (TYP. AT RESTROOMS).
7. DRIVE THRU CANOPY.
8. ROOF HATCH. SEE 7/A6.0.
9. DIGITAL MENU BOARD.
10. MENU BOARD BULKHEAD - BOTTOM OF SOFFIT AT 7'-0" A.F.F. / SEE DETAIL 1/A6.4.
11. NOT USED
12. SPEAKER, CENTER IN CEILING TILE PANEL.
13. PENDANT LTG - CENTER OVER TABLE TOP (TYP). COORDINATE WITH DECOR FIELD INSTALLATION.
14. EXTERIOR WALL LIGHT FIXTURES, SEE ELEVATIONS AND ELECT. DWGS.
15. UTILITY CHASE BY 3RD PARTY VENDOR TO CEILING.
16. EMERGENCY DUAL HEAD FIXTURE. SEE ELECT. DWGS.
17. SECURITY STROBE LIGHT, REFER TO ELECT. DWGS.
18. FAN COIL FOR WALK-IN.
19. 6" x 6" 18 GA. STAINLESS STEEL CHASE ALONG WALL FOR ICE MACHINE REFRIGERANT LINES: 6" ABOVE CEILING TO TOP OF ICE MACHINE.
20. ALERT LIGHT BOX FOR 3-COMP POWER SOAK MOUNTED AT C.L. OF BOX 7-11" AFF
21. AIR CURTAIN
22. ALIGN BOTTOM OF LIGHT FIXTURE MOUNTING PLATE WITH EIFS REVEL / CHANGE IN EIFS THICKNESS = 9'-2 1/4" A.F.F. - SEE ELEVATION SHEET A4.0 AND A4.1.
23. DECORATIVE SLAT WALL BY VENDOR. SEE BUILDING ELEVATIONS.
24. 3 ROWS OF LED LIGHTS BEHIND SLAT WALL. SEE BUILDING SECTIONS.
25. ALUMINUM VALANCE.
26. STAINLESS STEEL SYRUP CHASE ON WALL. SEE DETAIL 19/A6.4.
27. WATER INLET CHASE FOR CHEESE MELTER SCREWED TO HEATED AIR SCREEN
28. PATIO ROOF RAFTERS
29. EXTERIOR WALL PACK LIGHT FIXTURE
30. ALIGN FINISHED FACE OF DRYWALL SOFFIT WITH FINISHED FACE OF WALL ON COUNTER/TILE SIDE. SEE DETAIL 2/A6.4 AND 6/A6.4

m2 architecture studio

1232 washington ave.
suite 310
st. louis, mo 63103
p: 314.241.6262
f: 314.241.6263
www.m2astudio.com

STATE OF GEORGIA — MARK J. GETTEMEYER — CERTIFICATE NO. RA014882 — REGISTERED ARCHITECT

Mark J. Gettemeyer, Architect

PERMIT/CONSTRUCTION SET

DATE: MAY 4, 2018

CONTRACT DATE:	XX.XX.XX
BUILDING TYPE:	EXPLORER LITE 40
PLAN VERSION:	DECEMBER 2017
SITE NUMBER:	XXX-XXX
STORE NUMBER:	XXXXX

TACO BELL

101 MONTGOMERY CROSSING
BISCOE, NC 27209

EXPLORER LITE
MEDIUM40

REFLECTED CEILING PLAN

A7.1

PLOT DATE:

Order Plans @ WWW.LDILine.com