INTERIOR ELEVATION KEY NOTES: (0.0)

6.03 CHAIR RAIL; FURNISHED WITH MILLWORK ORDER, INSTALLED BY CONTRACTOR, SEE CHAIR RAIL DETAIL SHEET A-4.

6.04 SOLID SURFACE WALL CAP FURNISHED WITH MILLWORK ORDER, INSTALLED BY CONTRACTOR. SEE LOW-WALL DETAIL SHEET A-1.

9.06 STACK BOND TILE PATTERN.

10.01 2"X2" STAINLESS STEEL CORNER GUARDS, 6'-2" LONG. INSTALL ABOVE WALL BASE, TYPICAL THROUGHOUT KITCHEN.

10.02 PROVIDE ALCOVYN VA-200 6'-0" HIGH BRUSHED SILVER CORNER GUARD AT ALL OUTSIDE CORNERS ON THE CUSTOMER AREA WALLS.

10.03 WALL ART PANEL, CENTER ON TRACK LIGHTS ABOVE. SEE NATIONAL ACCOUNTS.

10.05 DUNKIN DONUTS DIGITAL MENU BOARD PROVIDED BY MENU BOARD VENDOR MOUNTED TO BULKHEAD. SEE PLANS FOR GC PROVIDED BLOCKING AND CONDUITS / ROUGH-INS.

10.15 CAP & TRANSITION TILE WITH BRUSHED NICKEL SCHLUTER STRIP "JOLLY", TYP.

23.10 INSTALL NEW EXPOSED LINEAR DUCTWORK TIGHT TO UNDERSIDE OF EXISTING STRUCTURE. MATCH EXIST. DUCTWORK P-2.

26.01 MOUNT UNDERSIDE OF PENDANT FIXTURES @ 7'-0" A.F.F.

26.02 TRACK LIGHT FIXTURE BOTTOM AT 10'-6" A.F.F.

26.28 RECESSED CEILING WALL BOX CENTERED ON MENU BOARDS.

26.50 BOTTOM OF P1 & P2 FIXTURES TO BE 10'-6" A.F.F., SUSPENDED FROM EXISTING STRUCTURE. PROVIDE UNISTRUT AS NEEDED FOR LIGHTING INSTALL.

NOTE:
ALL SHELVING & HARDWARE SHALL BE SUPPLIED & INSTALLED BY GENERAL CONTRACTOR. GENERAL CONTRACTOR SHALL PROVIDE ADEQUATE BLOCKING FOR ALL SHELVING IN OFFICE.

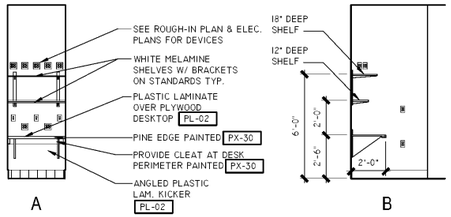

B8 OFFICE ELEVATIONS

SCALE: 1/4" = 1'-0"

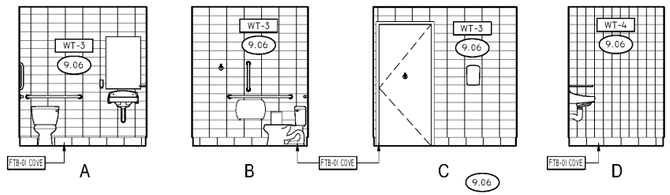

F8 RESTROOM ELEVATION

SCALE: 1/4" = 1'-0"

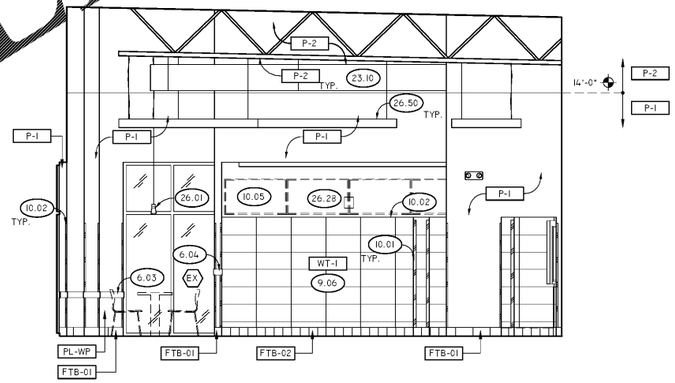

J5 INTERIOR ELEVATION

SCALE: 1/4" = 1'-0"

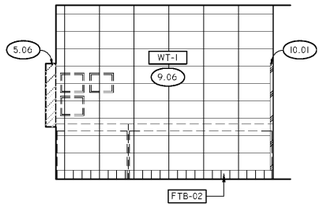

A5 INTERIOR ELEVATION

SCALE: 1/4" = 1'-0"

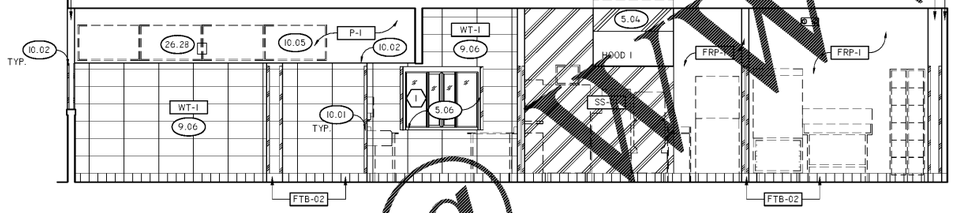

D5 INTERIOR ELEVATION

SCALE: 1/4" = 1'-0"

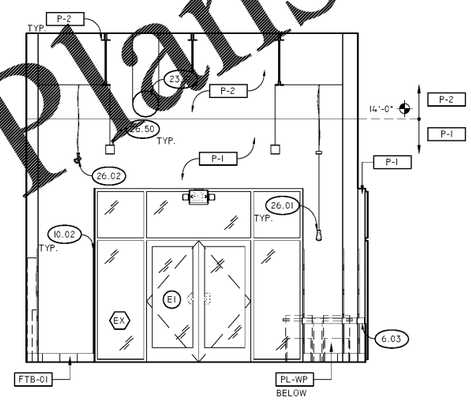

D1 INTERIOR ELEVATION

SCALE: 1/4" = 1'-0"

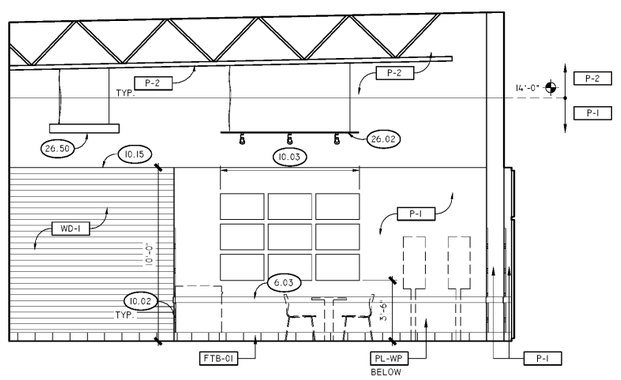

H1 INTERIOR ELEVATION

SCALE: 1/4" = 1'-0"

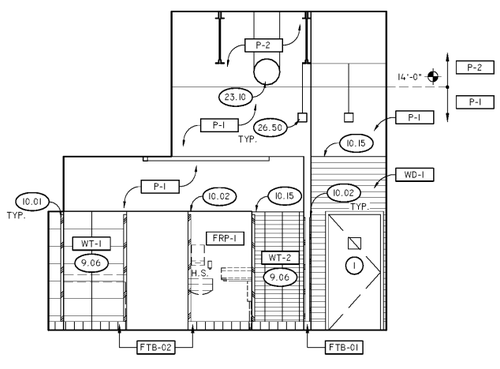

M1 INTERIOR ELEVATION

SCALE: 1/4" = 1'-0"

Order Plans @ WWW.LDILine.com

QSR|R
Quick Service Restaurant and Retail Design Group, LLC
1 Bellevue Road, Suite 3D Annapolis, MD 21409
Ph. No. (301) 364-9880

DUNKIN'

dunkin' brands.
STORE #357281
JEFFERSON DAVIS HWY
DUMFRIES, VA

REVISION		
No.	DATE	DESCRIPTION

DWG DATE:	06-29-2018
DRAWN BY:	STAFF
PROJECT No.:	17157

DWG TITLE:

INTERIOR ELEVATIONS

SHEET No.
A-5