GENERAL EXTERIOR ELEVATION NOTES:

1. ALL SIDE WALKS, CURBS & EXPOSED FOUNDATION WALLS SHALL BE POWER WASHED.
2. ALL EXISTING EXTERIOR FINISHES SHALL BE CLEANED AND POWER WASHED.
3. ALL EXTERIOR WINDOWS ARE EXISTING TO REMAIN.
4. ALL AWNINGS ARE EXISTING TO REMAIN.
5. ALL EXTERIOR LIGHT FIXTURES ARE EXISTING TO REMAIN.

EXTERIOR ELEVATION KEY NOTES: (0.0)

8.01 DRIVE THRU WINDOW AS SCHEDULED. SEE DETAIL [illegible] ACCOUNTS.

8.02 PROVIDE "D" DOOR PULL ON EXISTING EXTERIOR ENTRY STOREFRONT DOOR AS INDICATED. SEE DOOR AND HARDWARE SCHEDULE AND NATIONAL ACCOUNTS.

10.08 NEW AWNING PROVIDED BY VENDOR. GC SHALL PROVIDE BLOCKING AND ELECTRICAL CONNECTIONS AS REQUIRED BY APPROVED AWNING VENDORS SHOP DRAWINGS.

10.09 EXISTING AWNING TO REMAIN.

26.22 DO NOT USE BY SIGN VENDOR. PERMITTED & INSTALLED UNDER SEPARATE COVER/PERMIT. GC SHALL PROVIDE BLOCKING & ELECTRICAL CONNECTIONS IN ACCORDANCE WITH APPROVED SIGN SHOP DRAWINGS & ELECTRICAL PLANS.

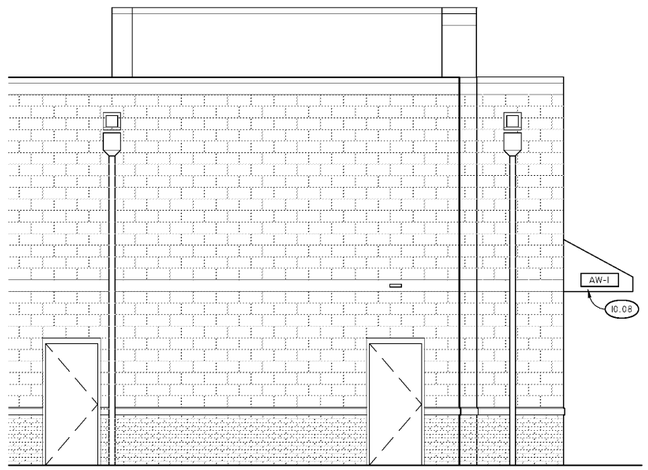

C7 REAR ELEVATION

SCALE: 1/4" = 1'-0"

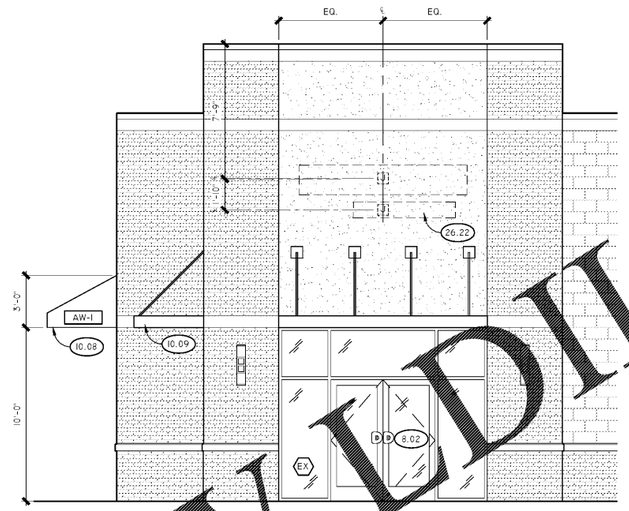

I7 FRONT ELEVATION

SCALE: 1/4" = 1'-0"

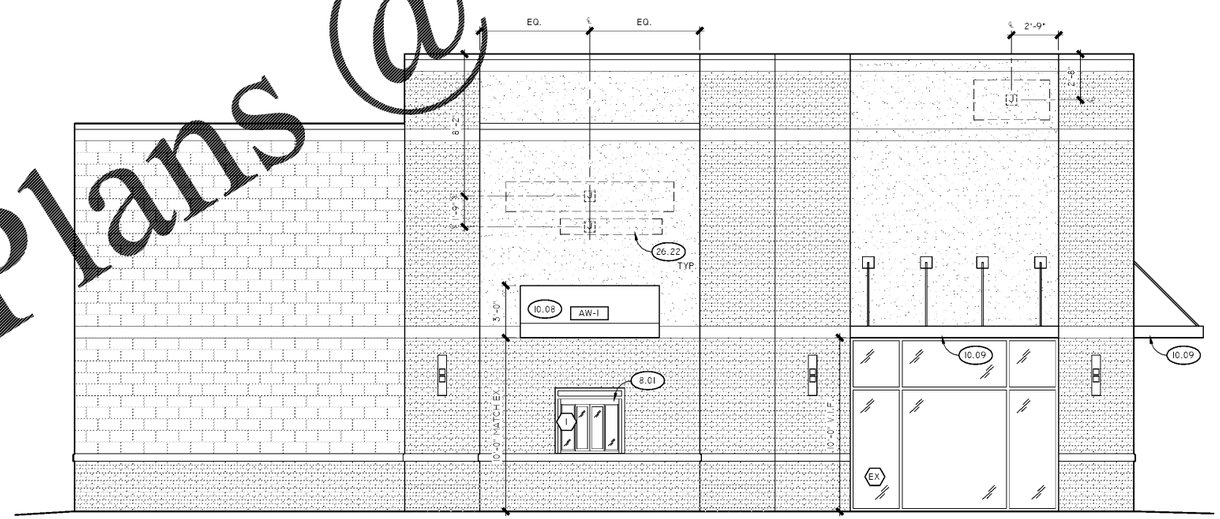

D1 SIDE ELEVATION

SCALE: 1/4" = 1'-0"

Order Plans @ WWW.LDLine.com

QSR|R
Quick Service Restaurant and Retail Design Group, LLC
[illegible] Bellevue Road, Suite 3D Annapolis, MD 21409
Ph. No. (301) 364-9880

DUNKIN'

dunkin' brands.

STORE #357281
JEFFERSON DAVIS HWY
DUMFRIES, VA

REVISION		
No.	DATE	DESCRIPTION

DWG DATE:	06-29-2018
DRAWN BY:	STAFF
PROJECT No.:	17157

DWG TITLE:

EXTERIOR ELEVATIONS

SHEET No.

A-6