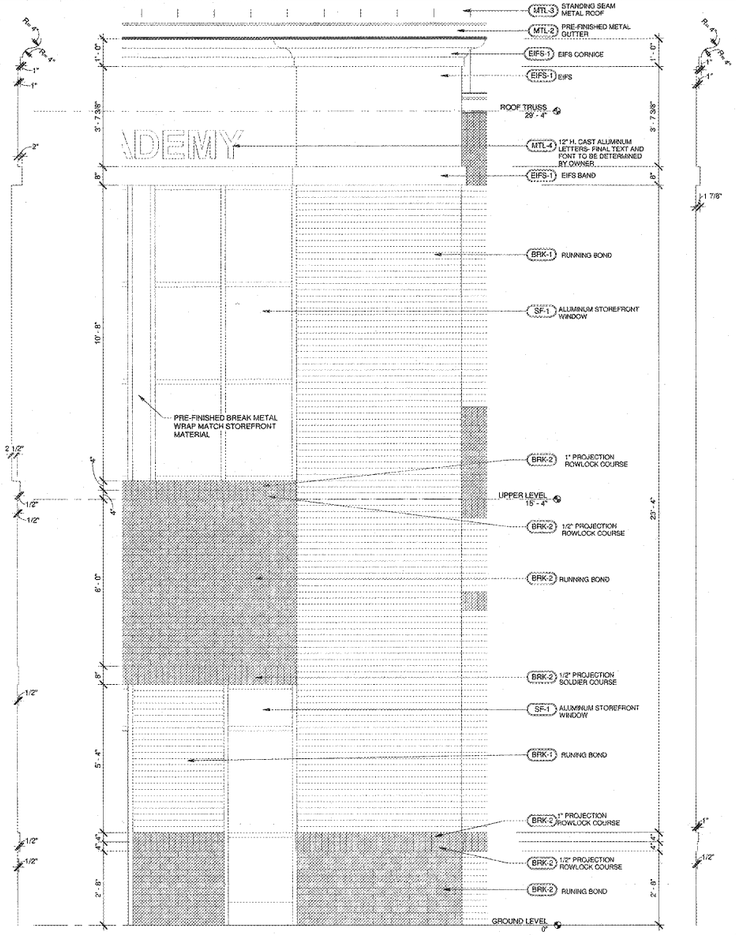

3 A2.2 ENLARGED FRONT ELEVATION - ENTRY
1/2" = 1'-0"

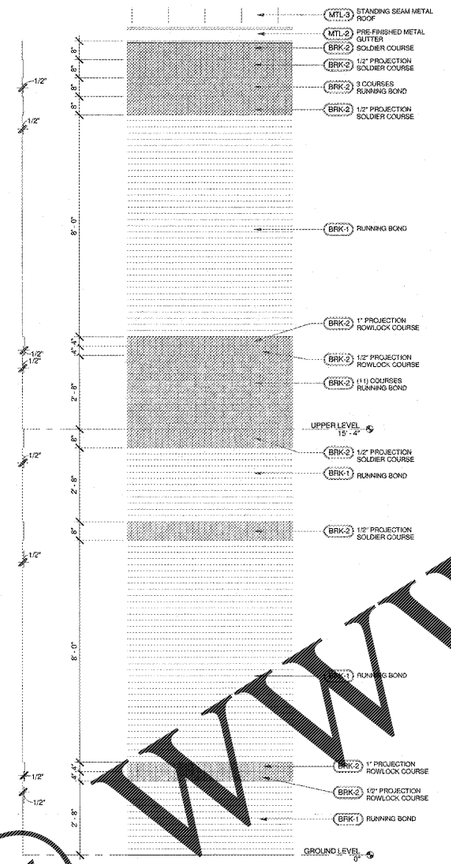

2 A2.2 ENLARGED ELEVATION - TYP.
1/2" = 1'-0"

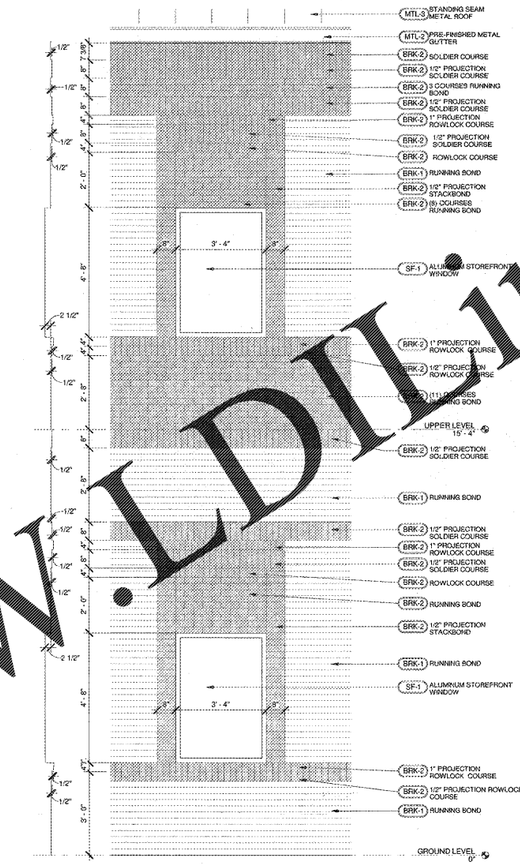

1 A2.2 ENLARGED ELEVATION - STOREFRONT
1/2" = 1'-0"

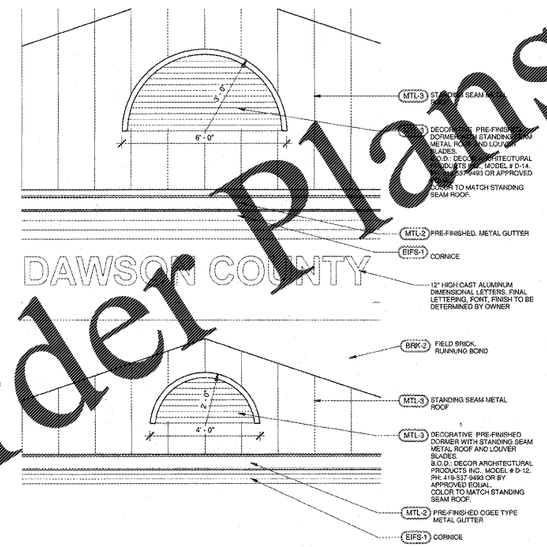

5 A2.2 ENLARGED FRONT ELEVATION - DORMERS
1/2" = 1'-0"

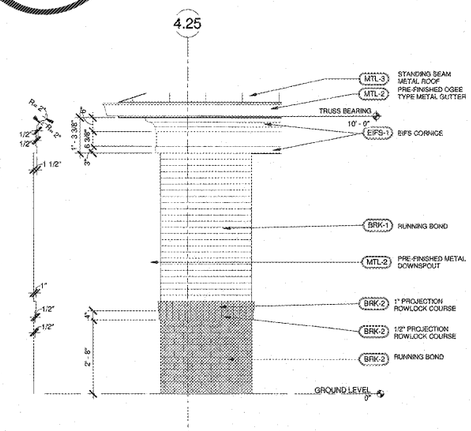

4 A2.2 ENLARGED FRONT CANOPY ELEVATION
1/2" = 1'-0"

EXTERIOR ELEVATION LEGEND

GENERAL NOTES

A. THESE DRAWINGS ARE FOR BID PURPOSES ONLY AND SERVE TO REPRESENT THE LEVEL OF FINISHING EXTENTS. PRIOR TO THE PURCHASE AND INSTALLATION OF FINISHES, CONTRACTOR TO ACQUIRE A FINAL COLOR SCHEDULE FROM ARCHITECT.
B. IF A FINISH TYPE IS NOT SPECIFIED, CONTRACTOR TO NOTIFY ARCHITECT OF DISCREPANCY, IN WRITING, AS SOON AS POSSIBLE.
C. FINISH EXTENTS DEFINED ON THIS SHEET TO BE USED IN CONJUNCTION WITH A PROJECT SPECIFIC "COLOR SCHEDULE." IF A FINISH COLOR IS NOT DEFINED ON THE "COLOR SCHEDULE", CONTRACTOR TO SUBMIT CHOSEN MANUFACTURER'S COLOR OPTIONS TO ARCHITECT FOR COLOR SELECTION.
D. PRIOR TO THE PURCHASE AND INSTALLATION OF FINISHES, CONTRACTOR TO COORDINATE EXTERIOR FINISH COLORS, AS DEFINED IN "COLOR SCHEDULE", WITH CHOSEN MANUFACTURER'S COLOR OPTIONS. WHERE DISCREPANCIES OCCUR, CONTRACTOR SHALL SUBMIT MANUFACTURER'S COLOR OPTIONS TO ARCHITECT FOR COLOR SELECTION.
E. ALL CORBELING PROJECTIONS IN MASONRY SHALL RECEIVE SOLID MASONRY UNITS.

EXTERIOR FINISH SCHEDULE (BASIS OF DESIGN)

SYMBOL	MATERIAL DESCRIPTION	MATERIAL COLOR	MANUFACTURER
	MASONRY		
BRK-1	BRICK-1 (MODULAR) W/ MASONRY MORTAR-1	VELOUR CLASSIC RED	CHEROKEE
BRK-2	BRICK-2 (MODULAR) W/ MASONRY MORTAR-2	AME SOMERSET ROSE	CHEROKEE
MTR-1	MORTAR-1	NUTMEG	CEMEX
MTR-2	MORTAR-2	NUTMEG	CEMEX
	STOREFRONT		
SF-1	ALUMINUM & INSULATED GLASS STOREFRONT SYSTEM	DARK BRONZE	KAWNEER
	COPING, GUTTERS, DOWNSPOUTS, CANOPIES, METAL ROOFING		
MTL-1	PRE-FIN. METAL-1 (COPING)	DARK BRONZE	
MTL-2	PRE-FIN. METAL-3 (GUTTER, DOWNSPOUT)	DARK BRONZE	
MTL-3	PRE-FIN. METAL-3 (STANDING SEAM METAL ROOF, FASCIA)	DARK BRONZE	BERRIDGE
MTL-4	PRE-FIN. METAL-4 (ALUM. CANOPIES)	DARK BRONZE	
	PAINT		
PT-E1	PAINT-1 (EXT. DOOR&FRAME, RAILS, EXPOSED STEEL)	TBD	
PT-E2	PAINT-2 (EXTERIOR CMU, CONCRETE)	TBD	
	EIFS & DEFS		
EIFS-1	EIFS-1 (FIELD)	TBD	PAREX
DEFS-1	DEFS-1 (SOFFITS)	TBD	PAREX

ROBERTSON DIA ROOF
ARCHITECTS ENGINEERS
3460 Preston Ridge Road, Suite 275, Alpharetta, GA. 30005
770.674.2600 / www.rdr.com

BRUCE P. ROSS
5/7/18
REGISTERED ARCHITECT

Dawson County
College and Career Academy
Dawsonville, Georgia
Dawson County Schools
Overall Squarefootage = 35,800 SF
FTE = 1625
(Facility No. 642-0198)
ID's = 74 (Existing) + 11 (New) = 85 ID's

REVISIONS

DRAWING: ENLARGED EXTERIOR ELEVATIONS

DATE: 05-07-2018

PROJECT NUMBER: 17-303

SHEET NUMBER: A2.2

Order Plans @ WWW.LDI.ine.com