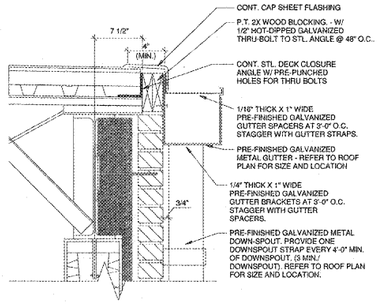

B A3.2 **TYPICAL GUTTER/DOWNSPOUT DETAIL**
1 1/2" = 1'-0"

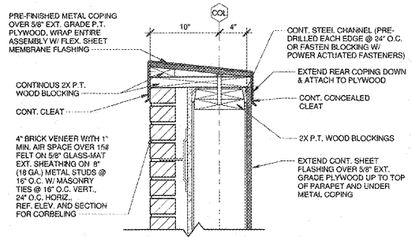

A A3.2 **TYPICAL PARAPET DETAIL**
1 1/2" = 1'-0"

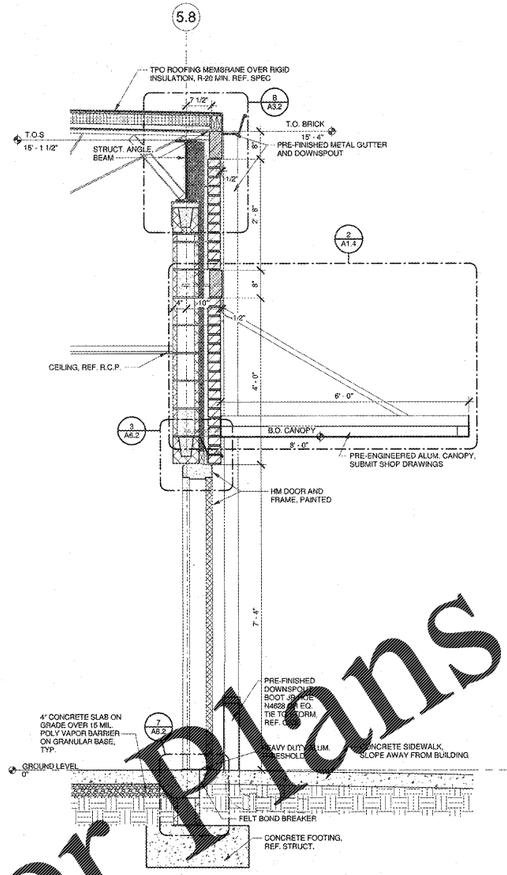

A3.2 **KITCHEN WALL SECTION**
3/4" = 1'-0"

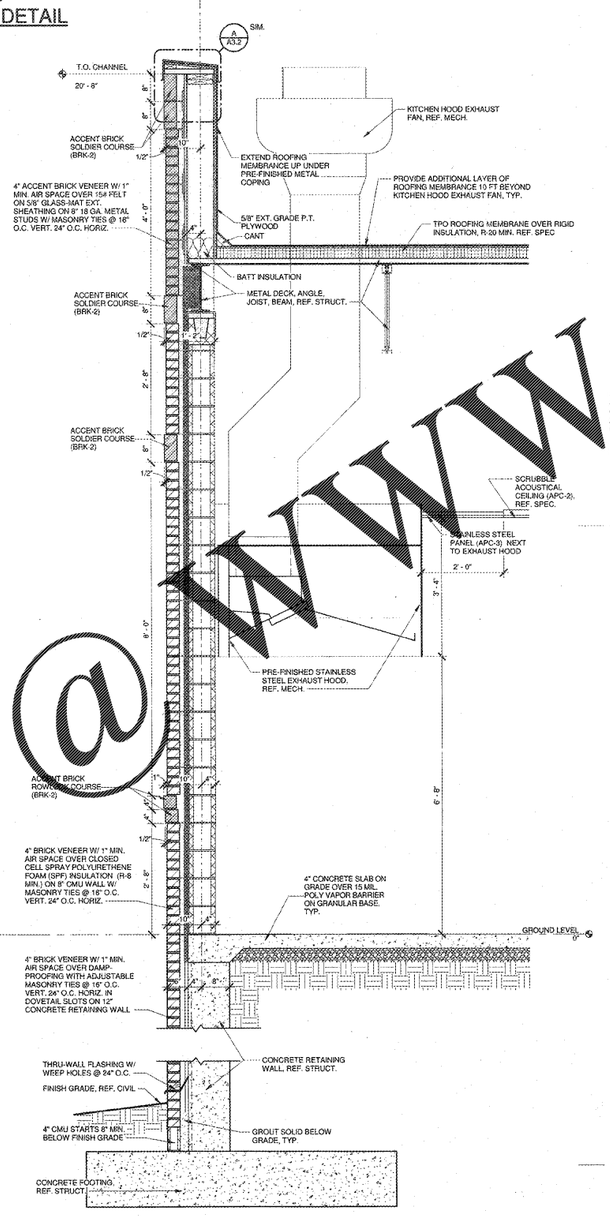

3 A3.2 **KITCHEN PARAPET WALL SECTION**
3/4" = 1'-0"

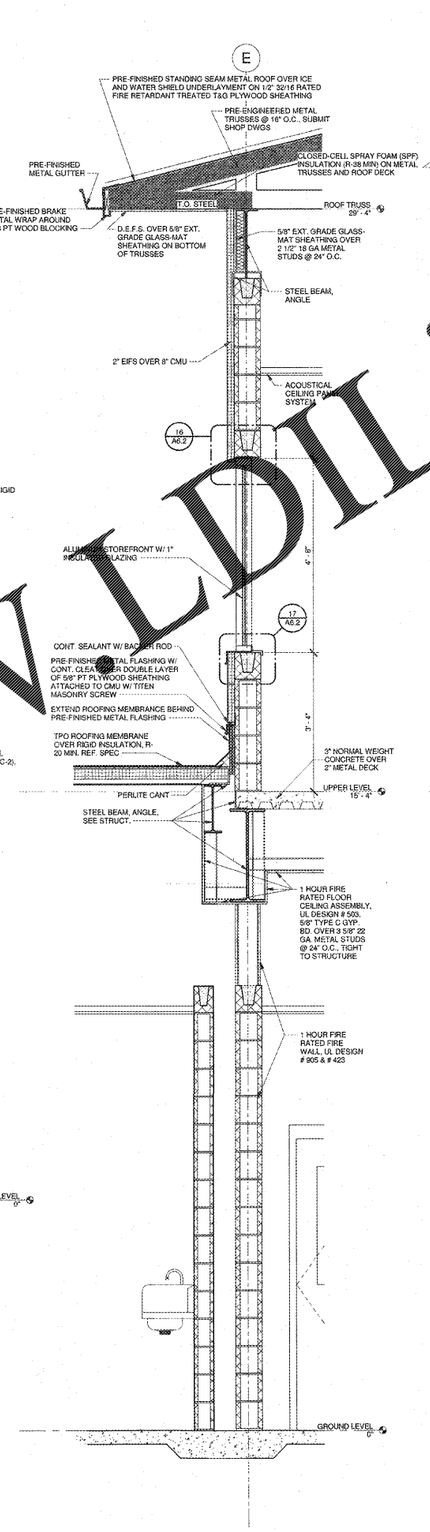

2 A3.2 **LOW ROOF STEP SECTION**
3/4" = 1'-0"

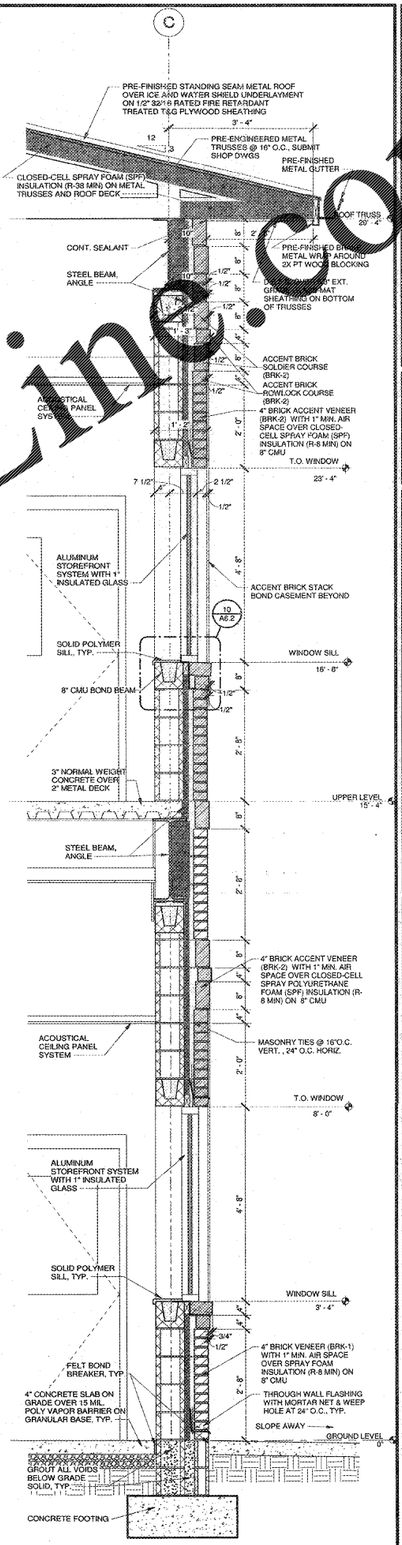

1 A3.2 **TYPICAL WALL SECTION**
3/4" = 1'-0"

Order Plans @ WWW.LDILinc.com

ROBERT LON DIA ROOF
ARCHITECTS ENGINEERS
3460 Preston Ridge Road, Suite 275
770.674.2600 | www.rlda.com | Alpharetta, GA 30005

MARK P. ROY
5/7/18
GEORGIA REGISTERED ARCHITECT

(Facility No. 642-0198)

Dawson County
College and Career Academy
Dawsonville, Georgia
FOR
Dawson County Schools
Overall Squarefootage = 55,800 SF
FTE = 1625
IDUs = 74 (Existing) + 11 (New) = 85 IDUs

REVISIONS

SHEET NAME
WALL SECTIONS AND DETAILS

DATE
05-07-2018

PROJECT NUMBER
17-303

SHEET NUMBER
A3.2