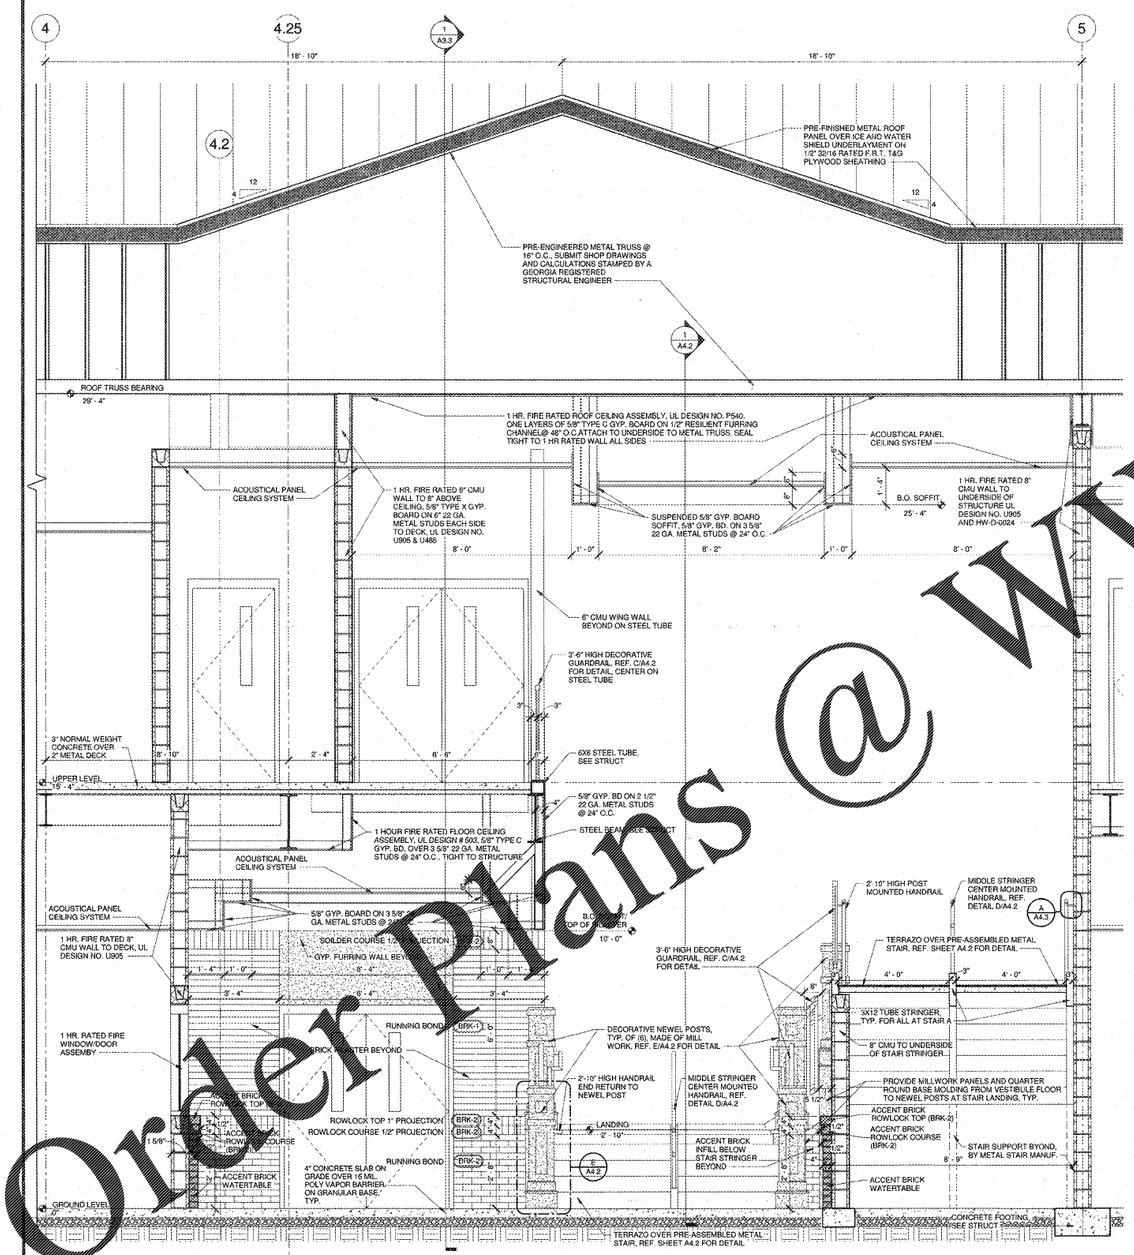

2 A3.3 MAIN ENTRY CROSS SECTION
1/2" = 1'-0"

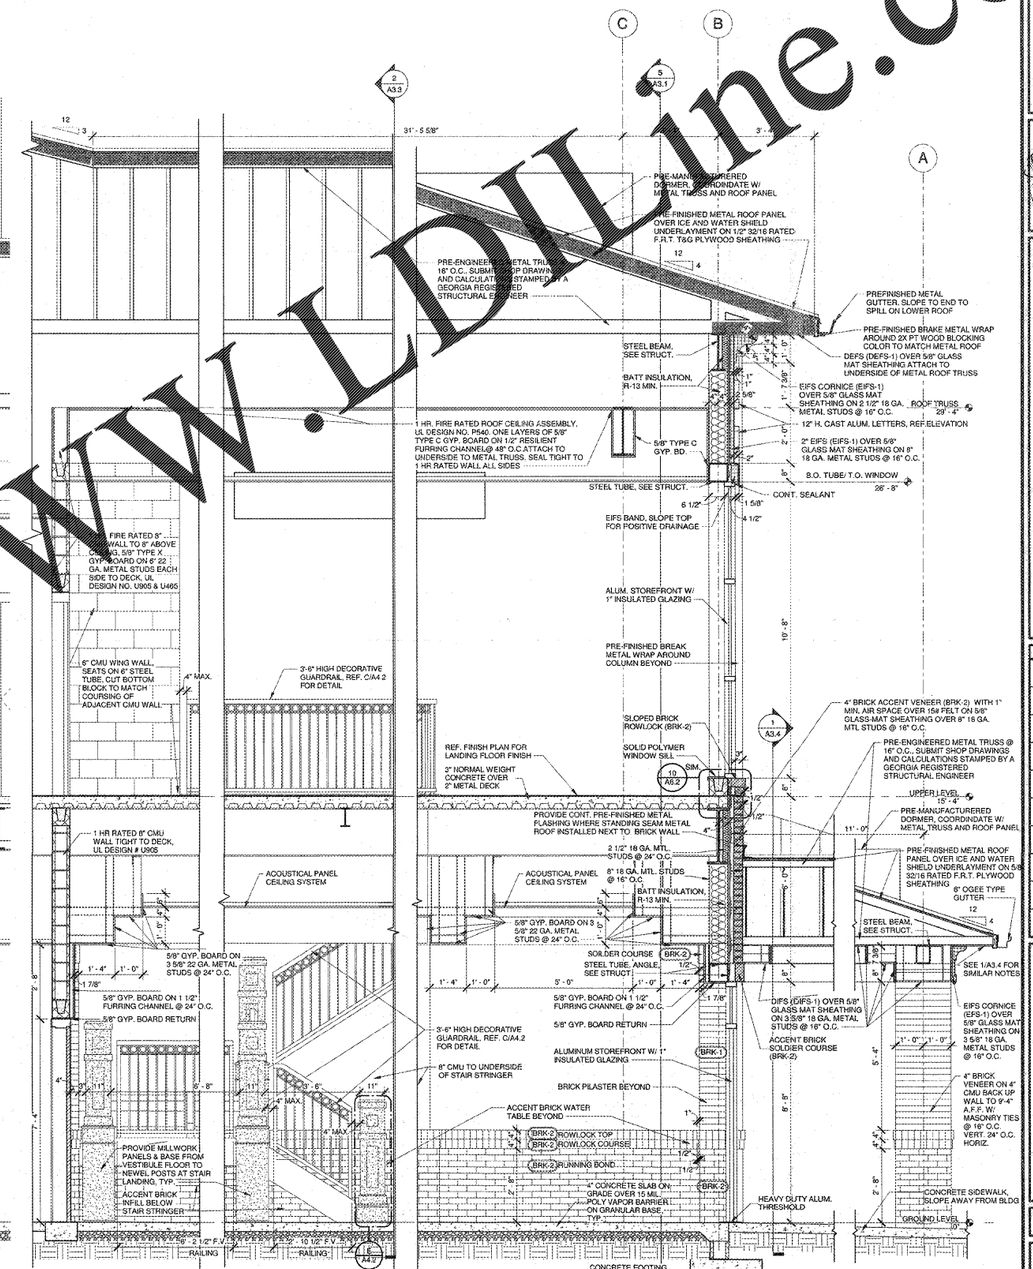

1 A3.3 MAIN ENTRY SECTION
1/2" = 1'-0"

Order Plans @ www.LDLine.com

ROBERTSON DIA ROOF
ARCHITECTS ENGINEERS
3460 Preston Ridge Road, Suite 275
Alpharetta, GA. 30005
770.674.2600 / www.rdr.com

(Facility No. 642-0198)

Dawson County College and Career Academy
Dawsonville, Georgia
FOR:
Dawson County Schools
Overall Square footage = 35,800 SF
FTE = 16E
ILs = 74 (Existing) + 11 (New) = 85 ILs

REVISIONS

SHEET TITLE
WALL SECTIONS AND DETAILS

DATE
05-07-2018

PROJECT NUMBER
17-303

SHEET NUMBER
A3.3